

SBL: 27.17-1-19
Address: 182 Ohayo Mt Rd
City: Woodstock
Property Class: 1 Family Res
Acres: 1.9
Deed Book: 1859 | Page: 159

Owner: Robin I Berger
Mailing Address: 182 Ohayo Mt Rd
PO Box: undefined
Mail City: Woodstock NY
Mail Zip: 12498


SBL: 27.17-2-6.100
Address: 177 Ohayo Mt Rd
City: Woodstock
Property Class: 1 Family Res
Acres: 6.66
Deed Book: 7286 | Page: 258

Owner: Chase Cohl
Owner 2: Max A Robinson
Mailing Address: 177 Ohayo Mountain Rd
PO Box: undefined
Mail City: Woodstock NY
Mail Zip: 12498




SBL: 27.17-1-20
Address: 178 Ohayo Mt Rd
City: Woodstock
Property Class: 1 Family Res
Acres: 0.41
Deed Book: 7278 | Page: 350

Owner: Rebecca Barnett
Mailing 2: P.O. Box 1151
PO Box: undefined
Mail City: Woodstock NY
Mail Zip: 12498

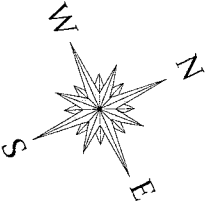

SETBACKS FOR CARPORT
SIDE YARD 6"
REAR YARD 73'
SIDE YARD 115'
FRONT YARD 33'

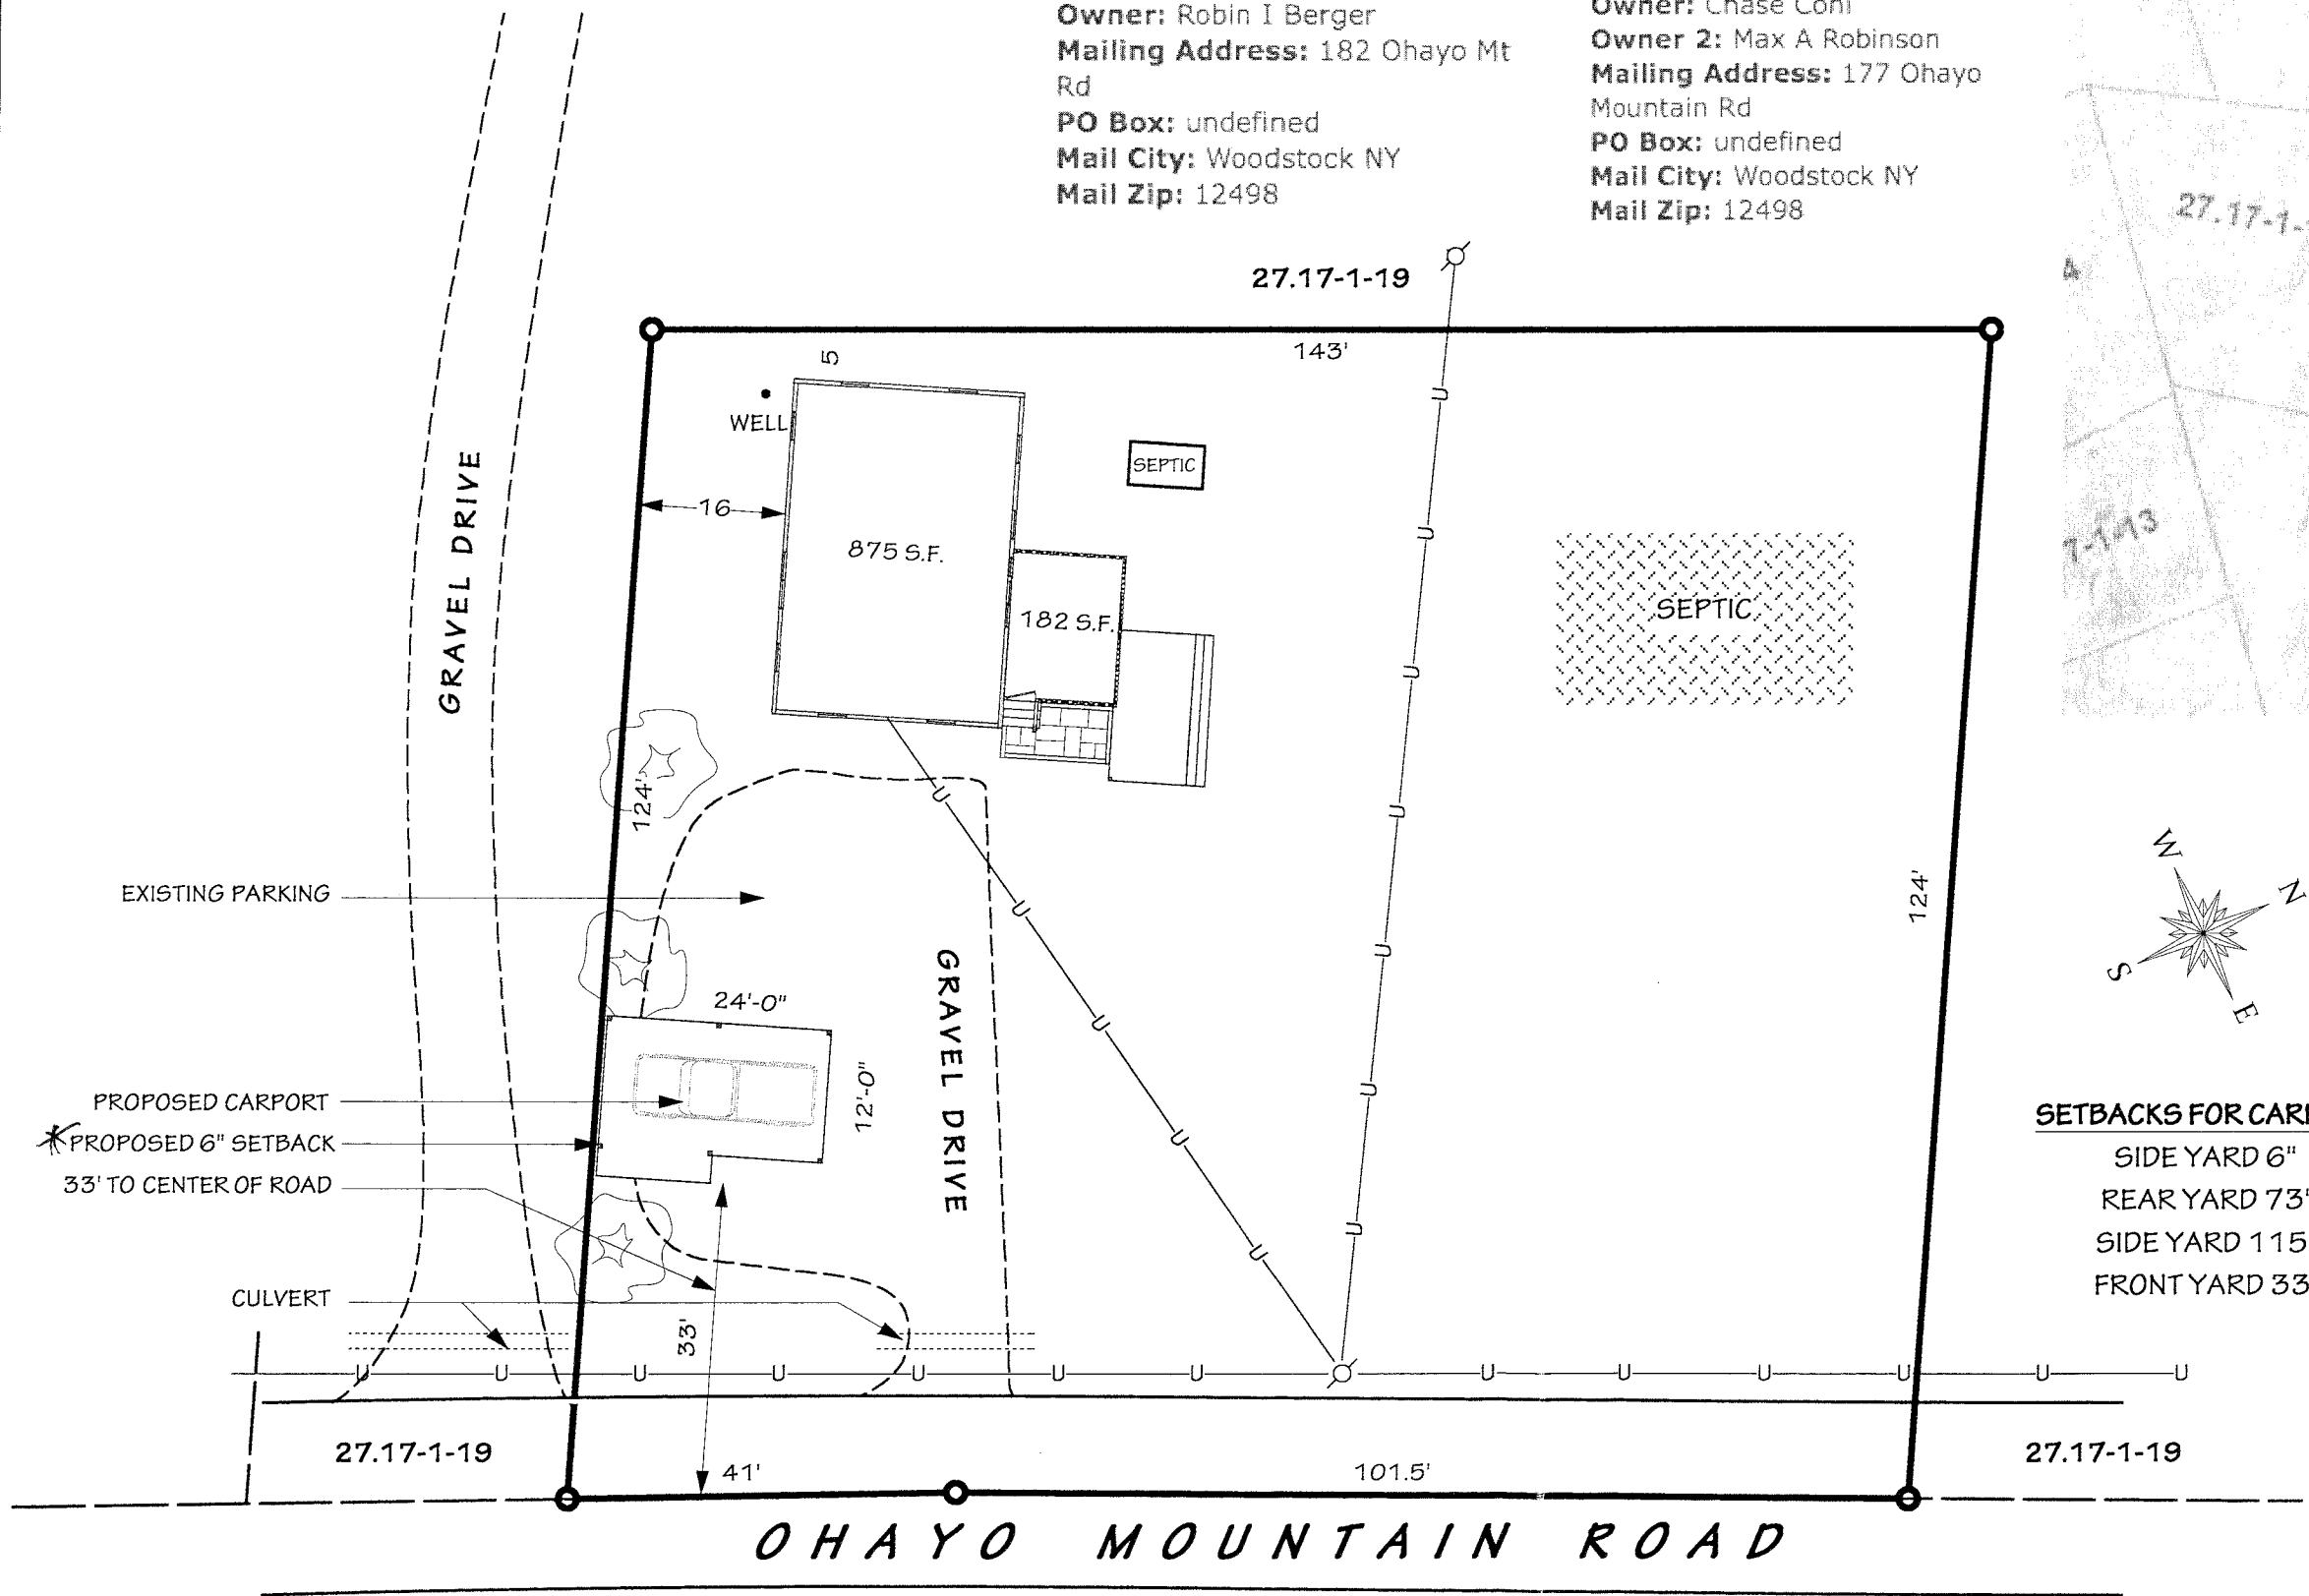

OHAYO MOUNTAIN ROAD

27.17-2-6.100

SITE PLAN

1"=20'-0"

SCREEN PORCH AND OPEN DECK REBECCA BARNETT 178 OHAYO MOUNTAIN ROAD WOODSTOCK, NY 12498	DRAWING 4
DRAWN BY: GEOFFREY HARDEN	DATE: 8-4-26