SPEC RESIDENCE
RHINECLIFF BUILDERS, INC.
ELEVATIONS
15.1-41-19, CROSS PATCH ROAD
TOWN OF WOODSTOCK, NEW YORK

WILLIAM J. MOREAU, P.E.
ENGINEER

DATE	SCALE	JOB NUMBER	SHEET NUMBER
08/02/2026	1/4"=1'-0"	26-041-WHE	4 OF 6

LEFT ELEVATION
SCALE: 1/4"=1'-0"

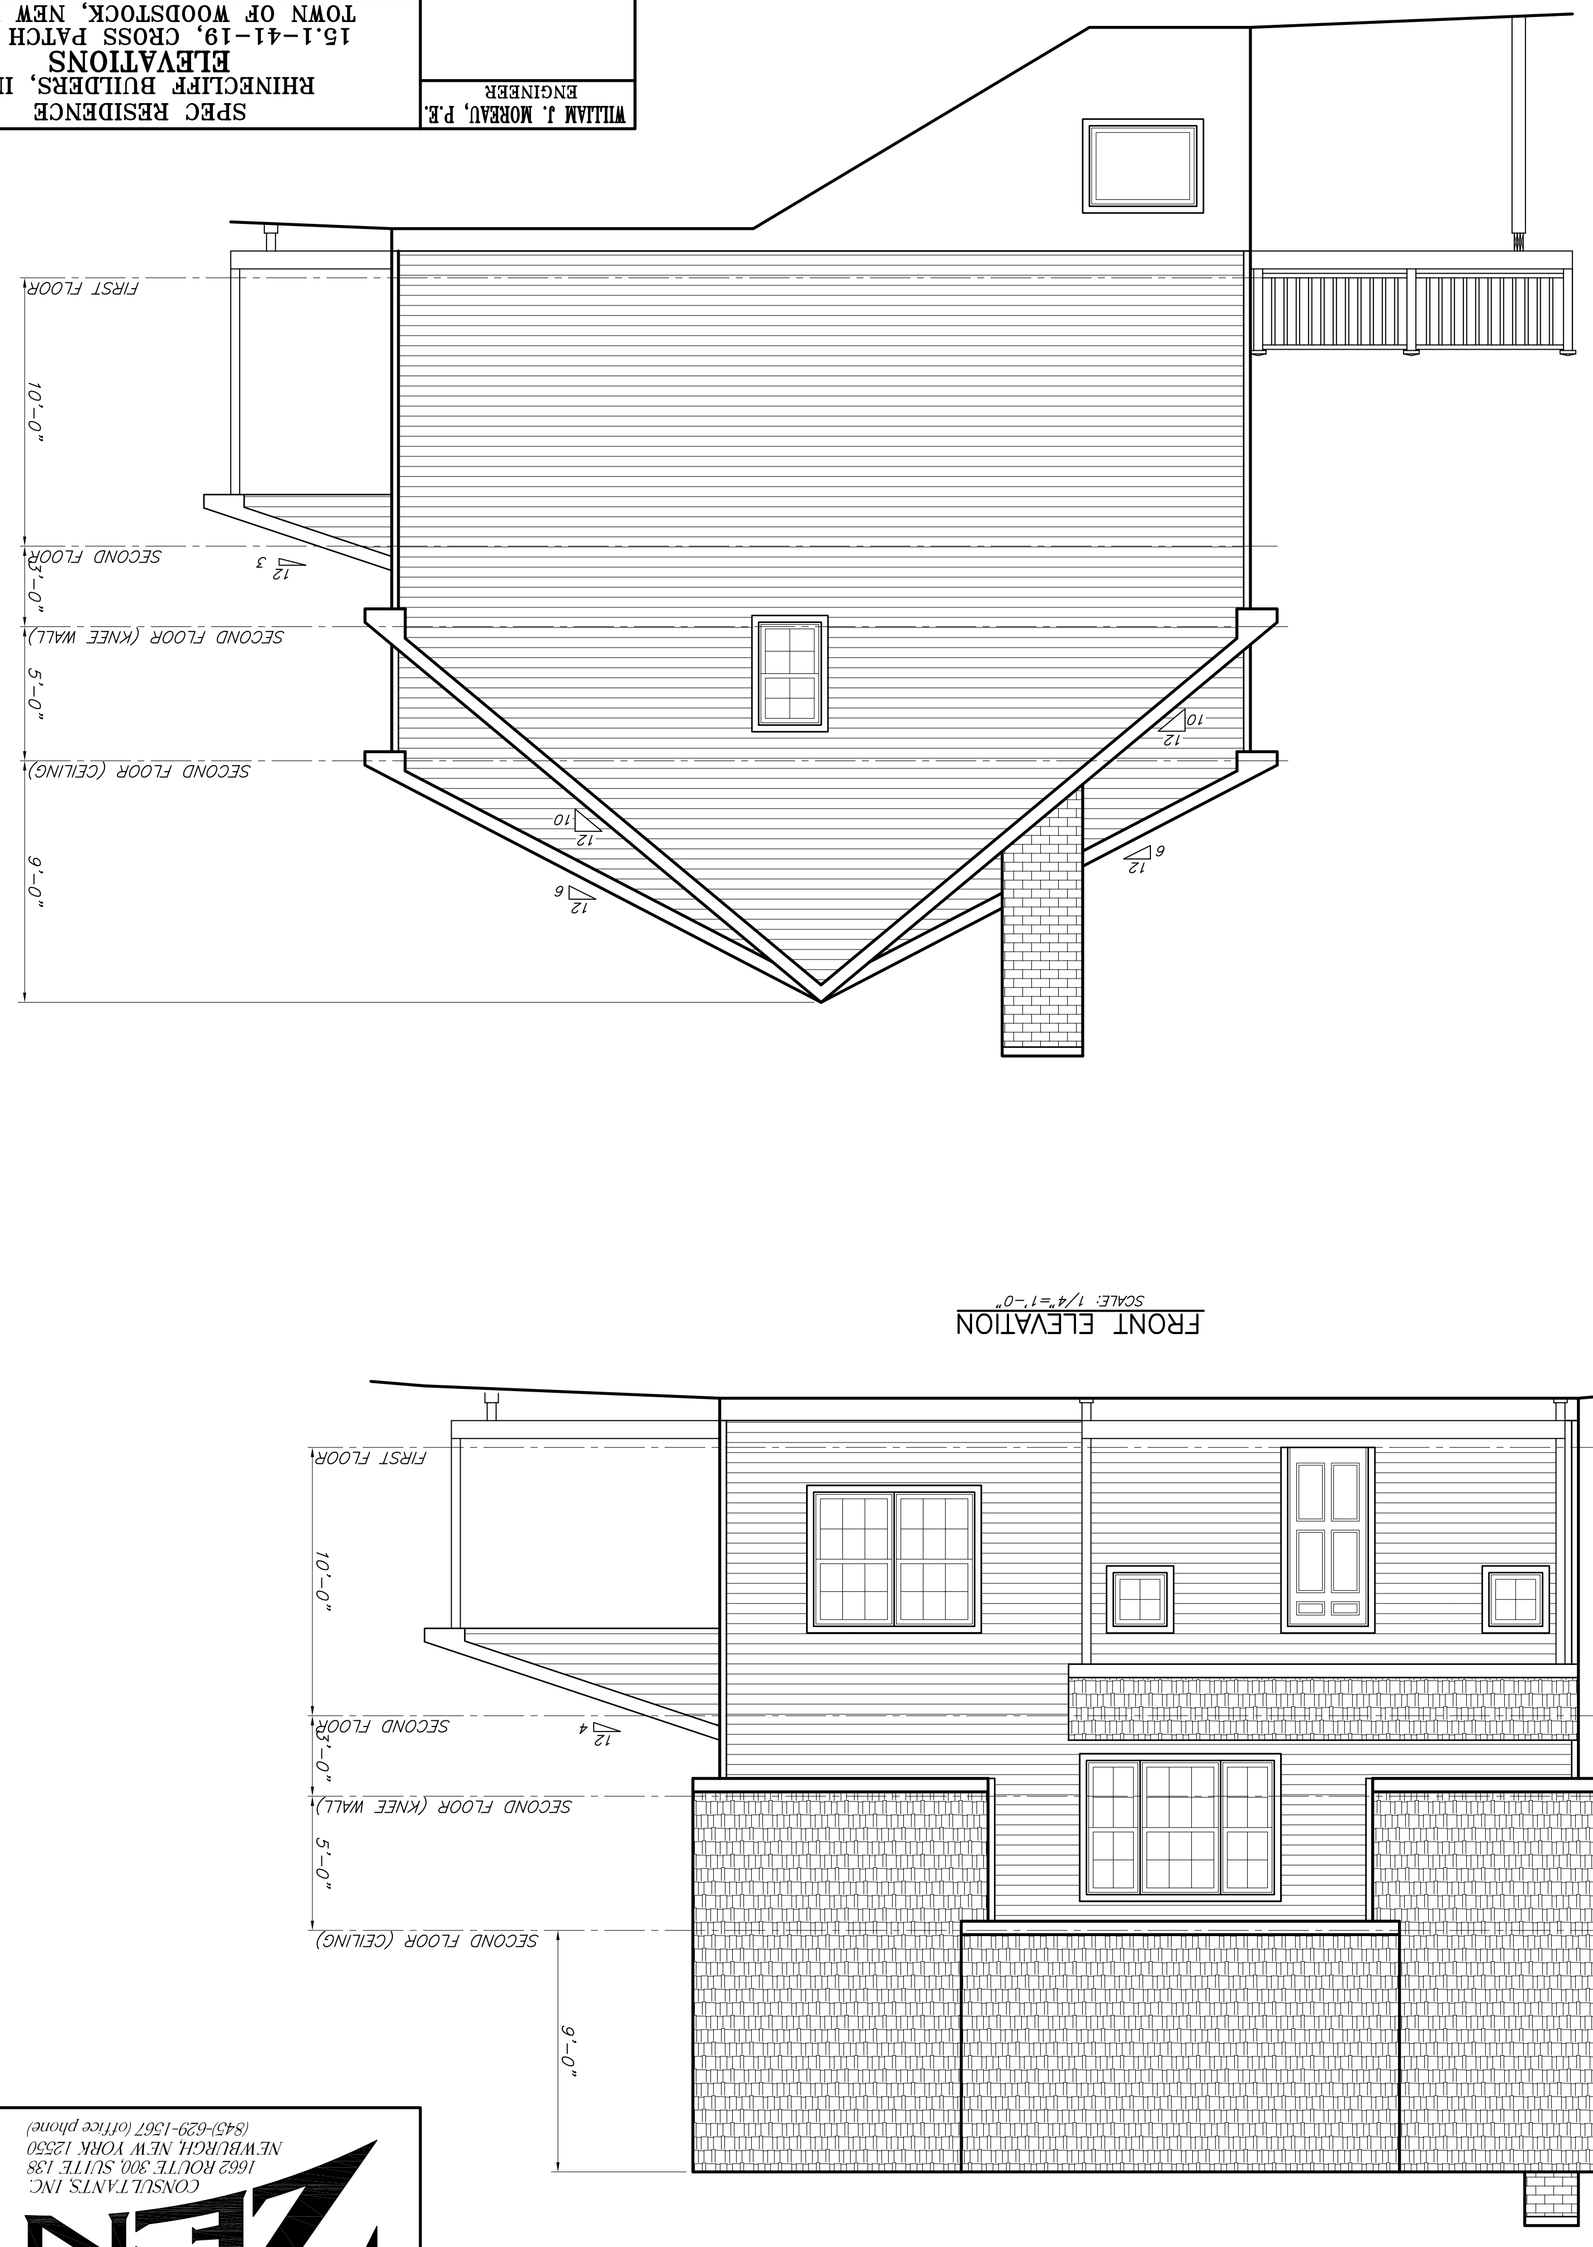

RIGHT ELEVATION
SCALE: 1/4"=1'-0"

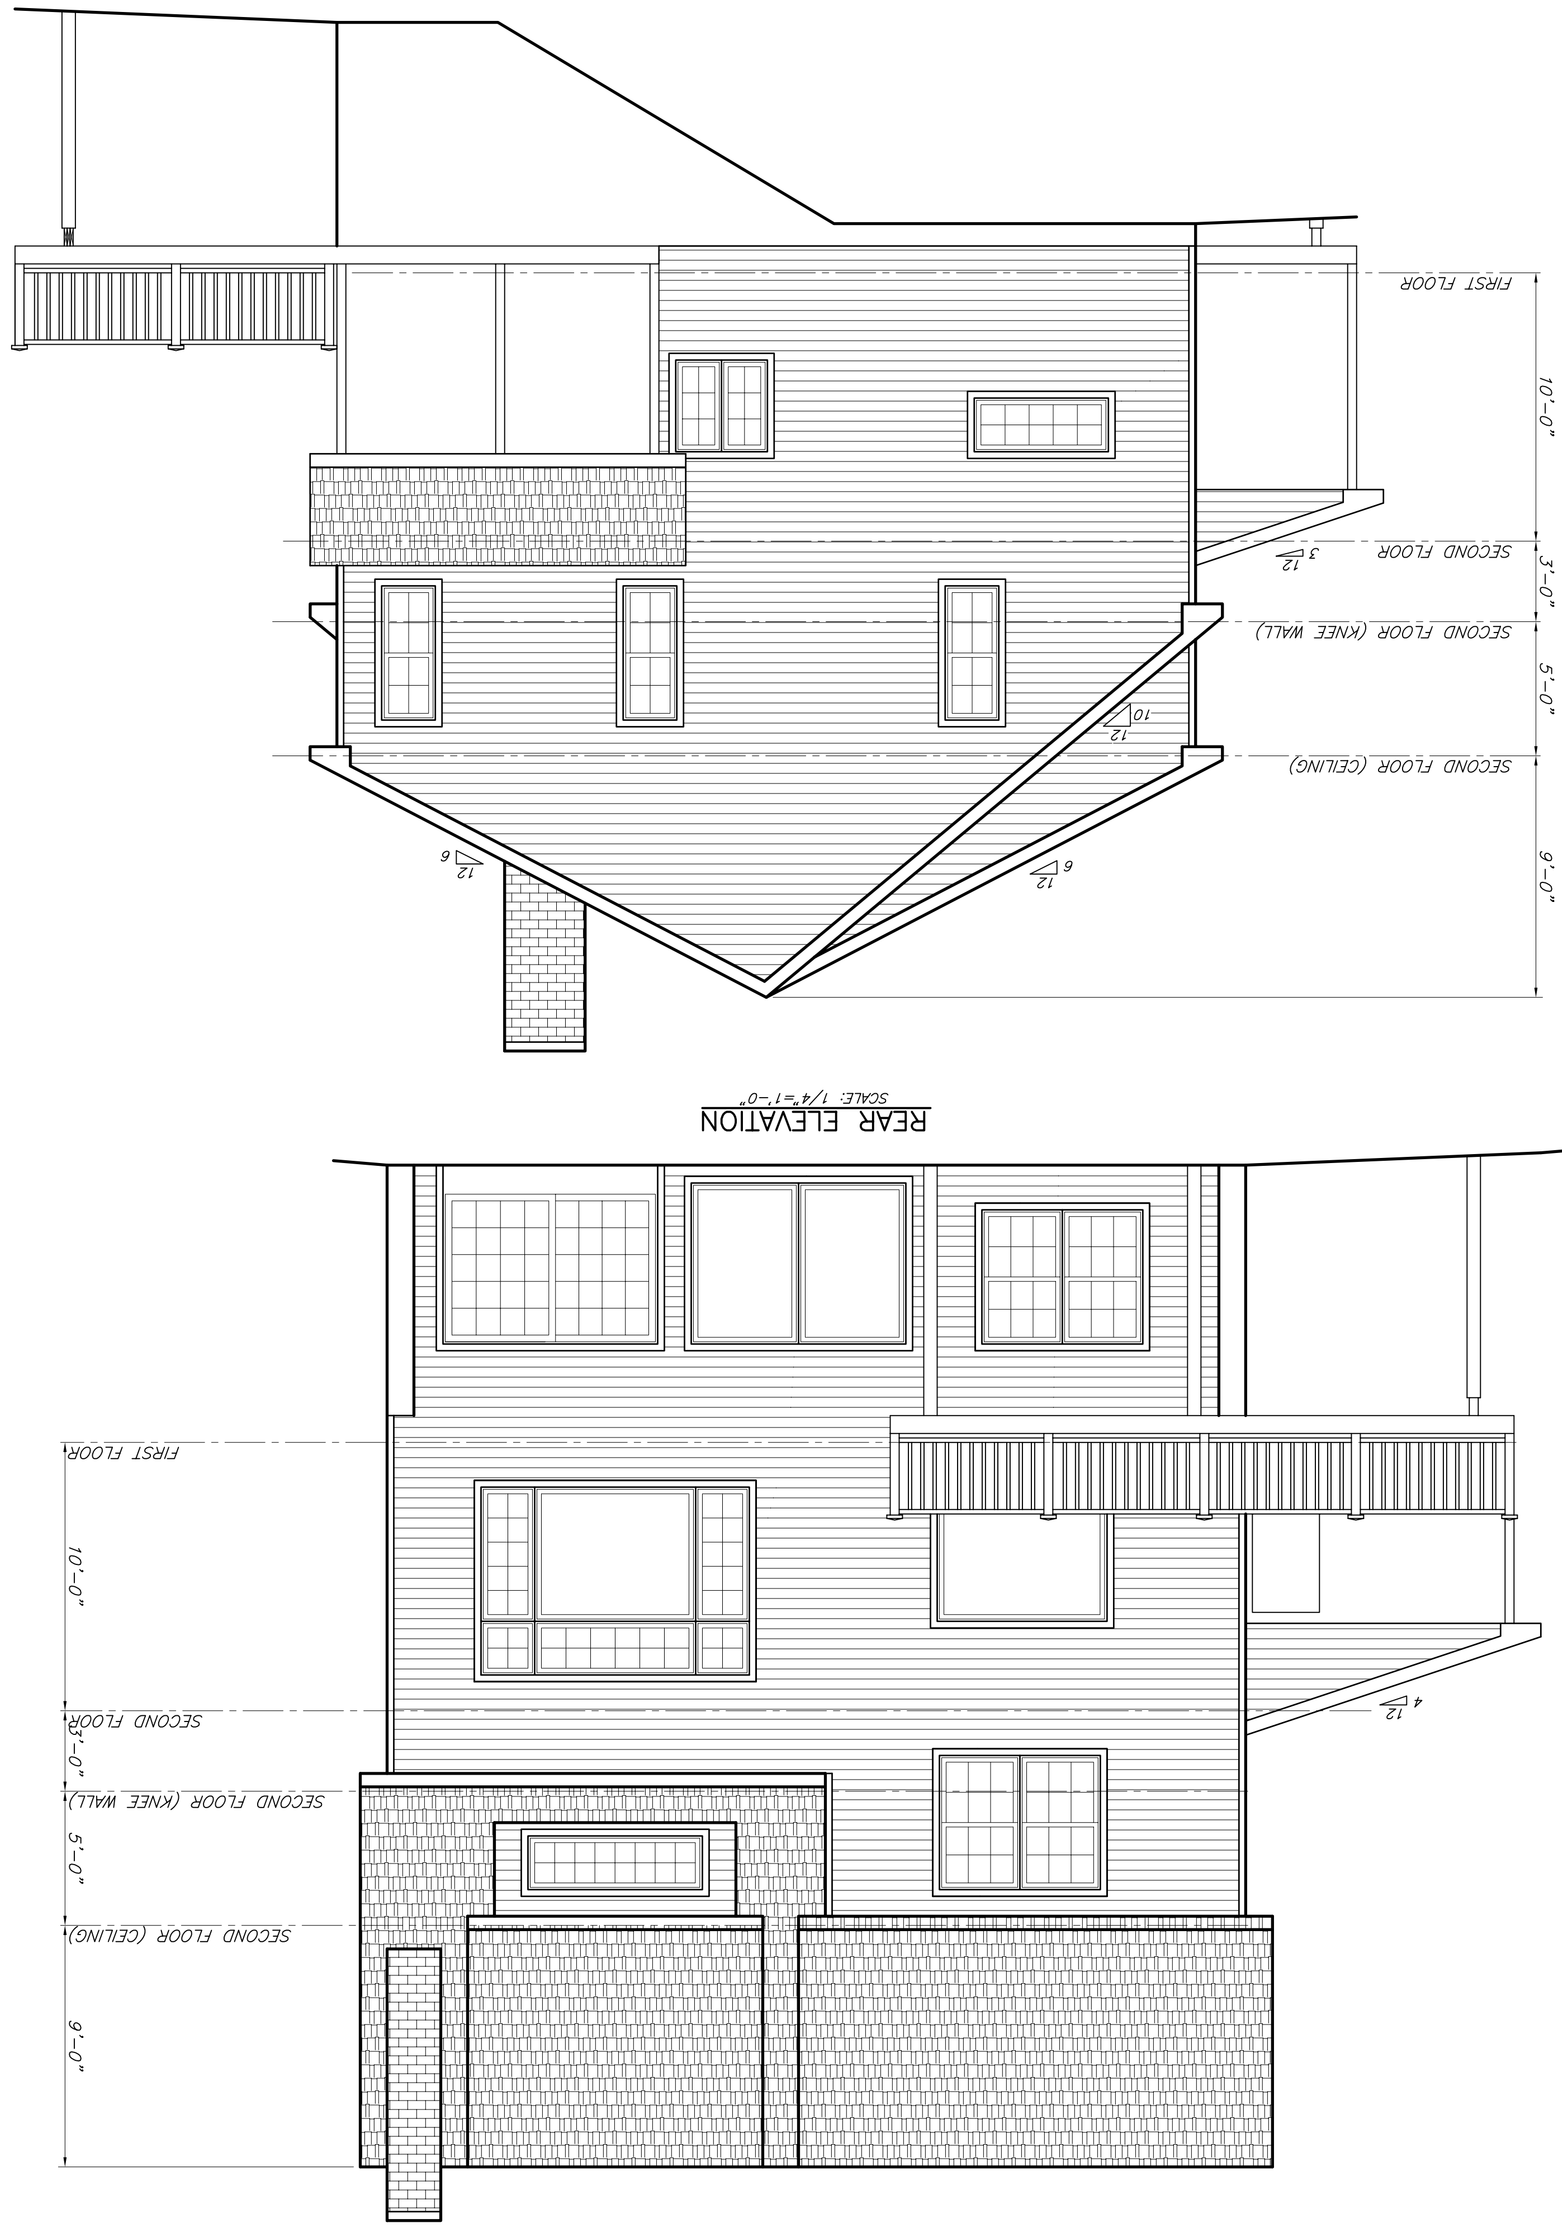

FRONT ELEVATION
SCALE: 1/4"=1'-0"

REAR ELEVATION
SCALE: 1/4"=1'-0"

ZEN
CONSULTANTS INC.
1662 ROUTE 300, SUITE 138
NEWBURGH, NEW YORK 12550
(845)-629-1567 (office phone)