


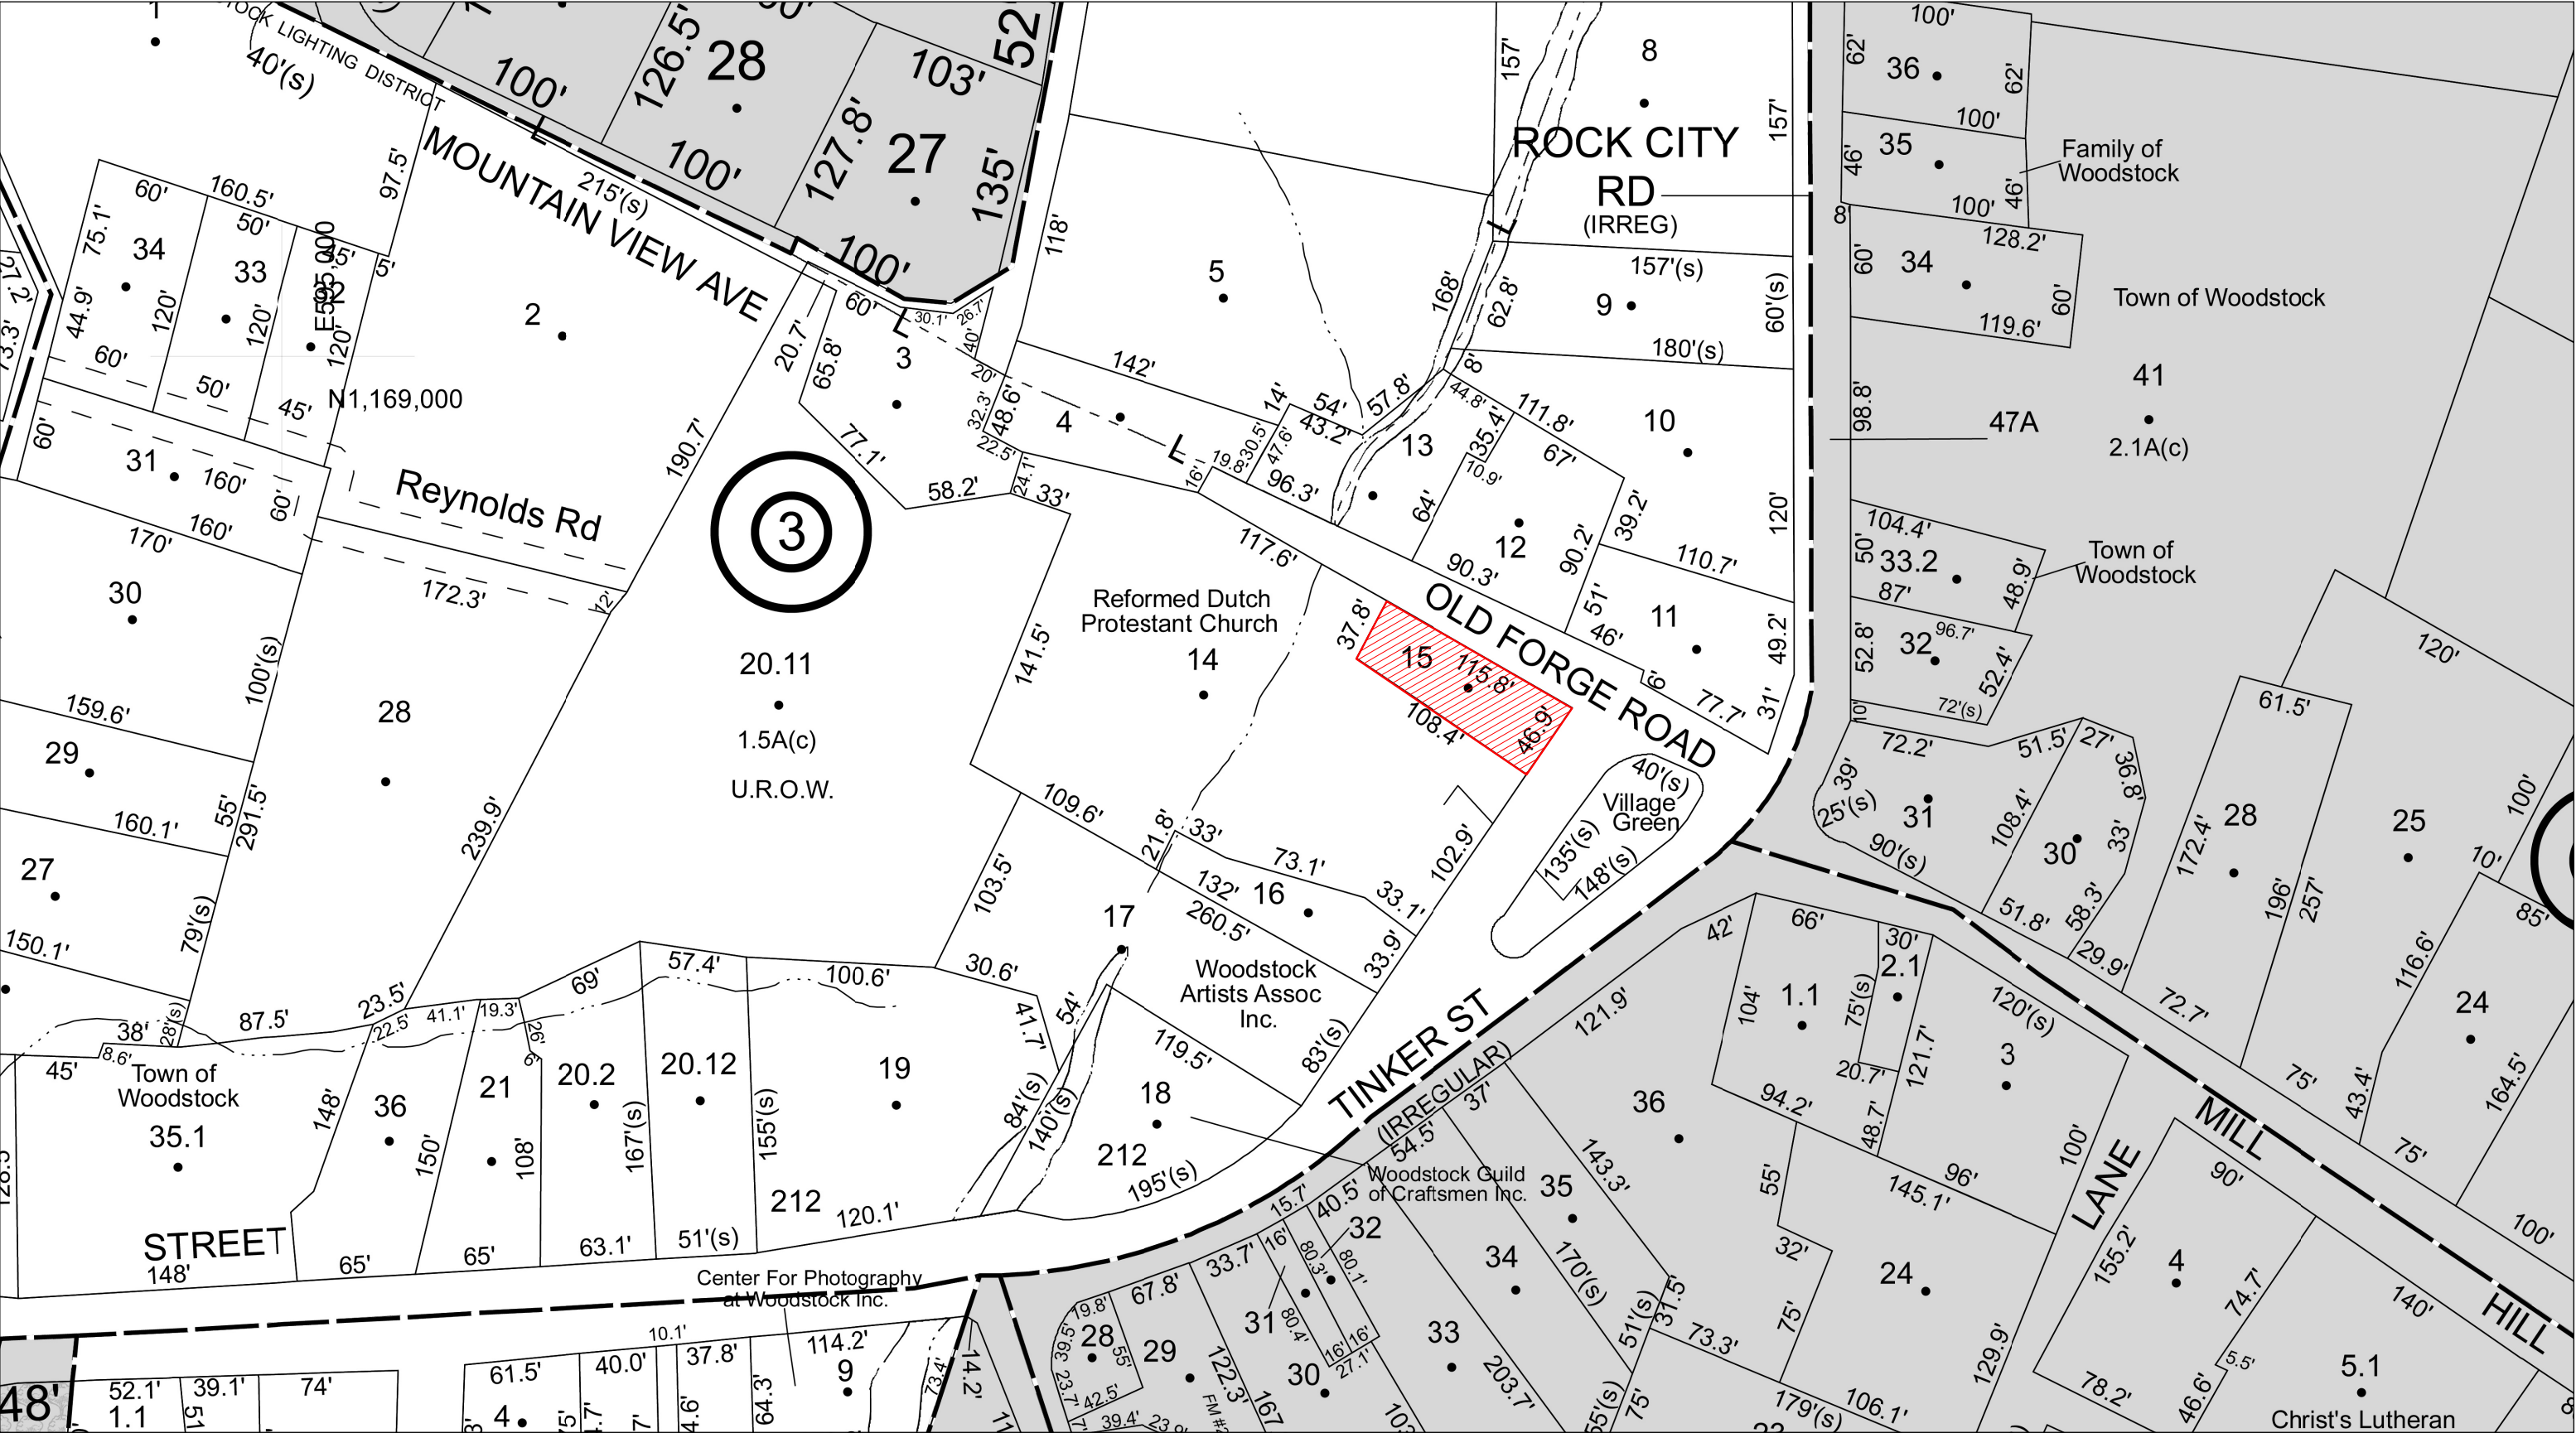





NORTHEAST CORNER




EAST FACADE




NORTHWEST CORNER




SOUTHWEST CORNER

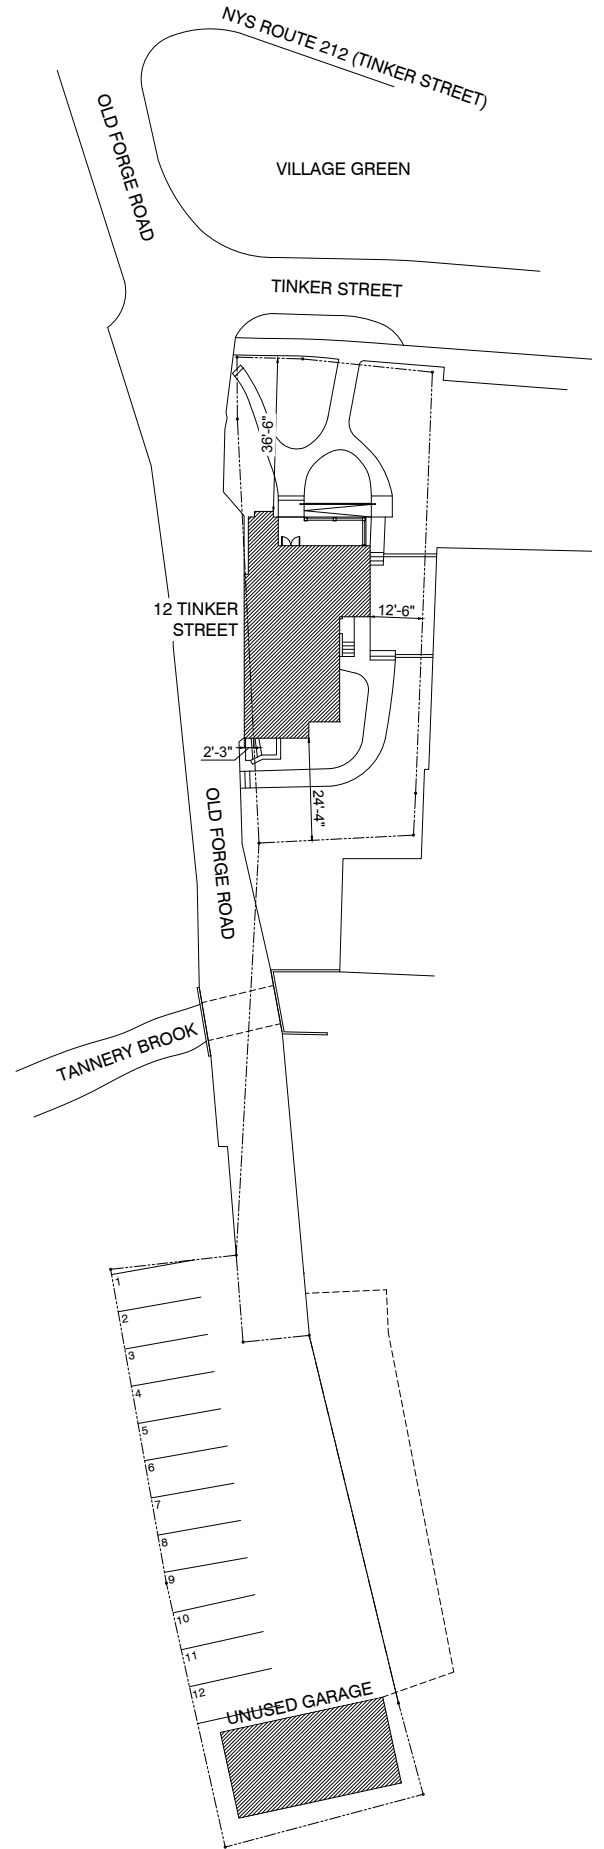



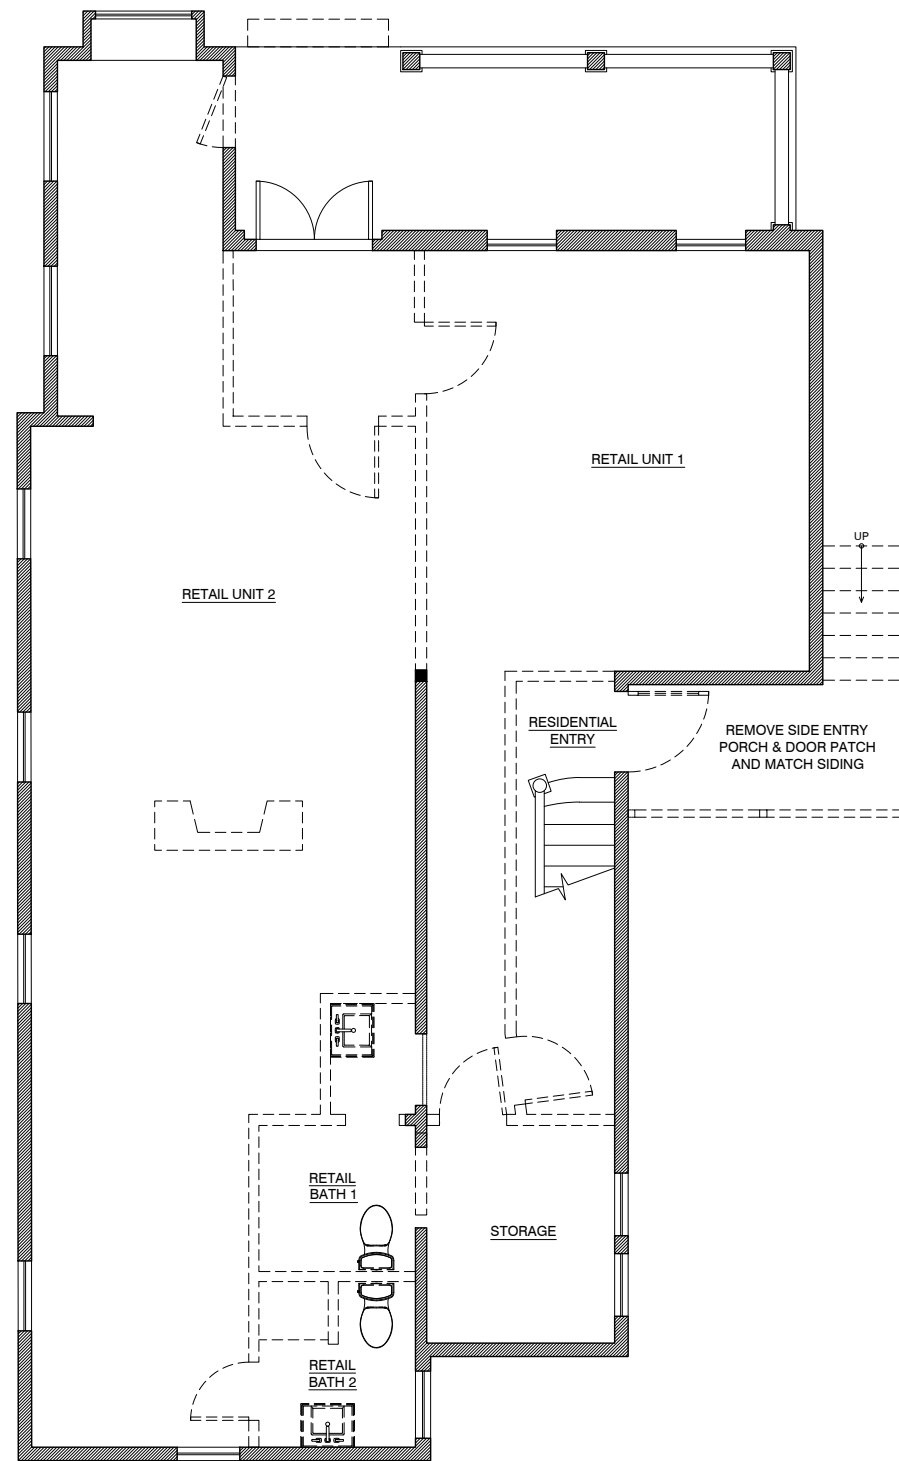


DEMOLITION PLAN

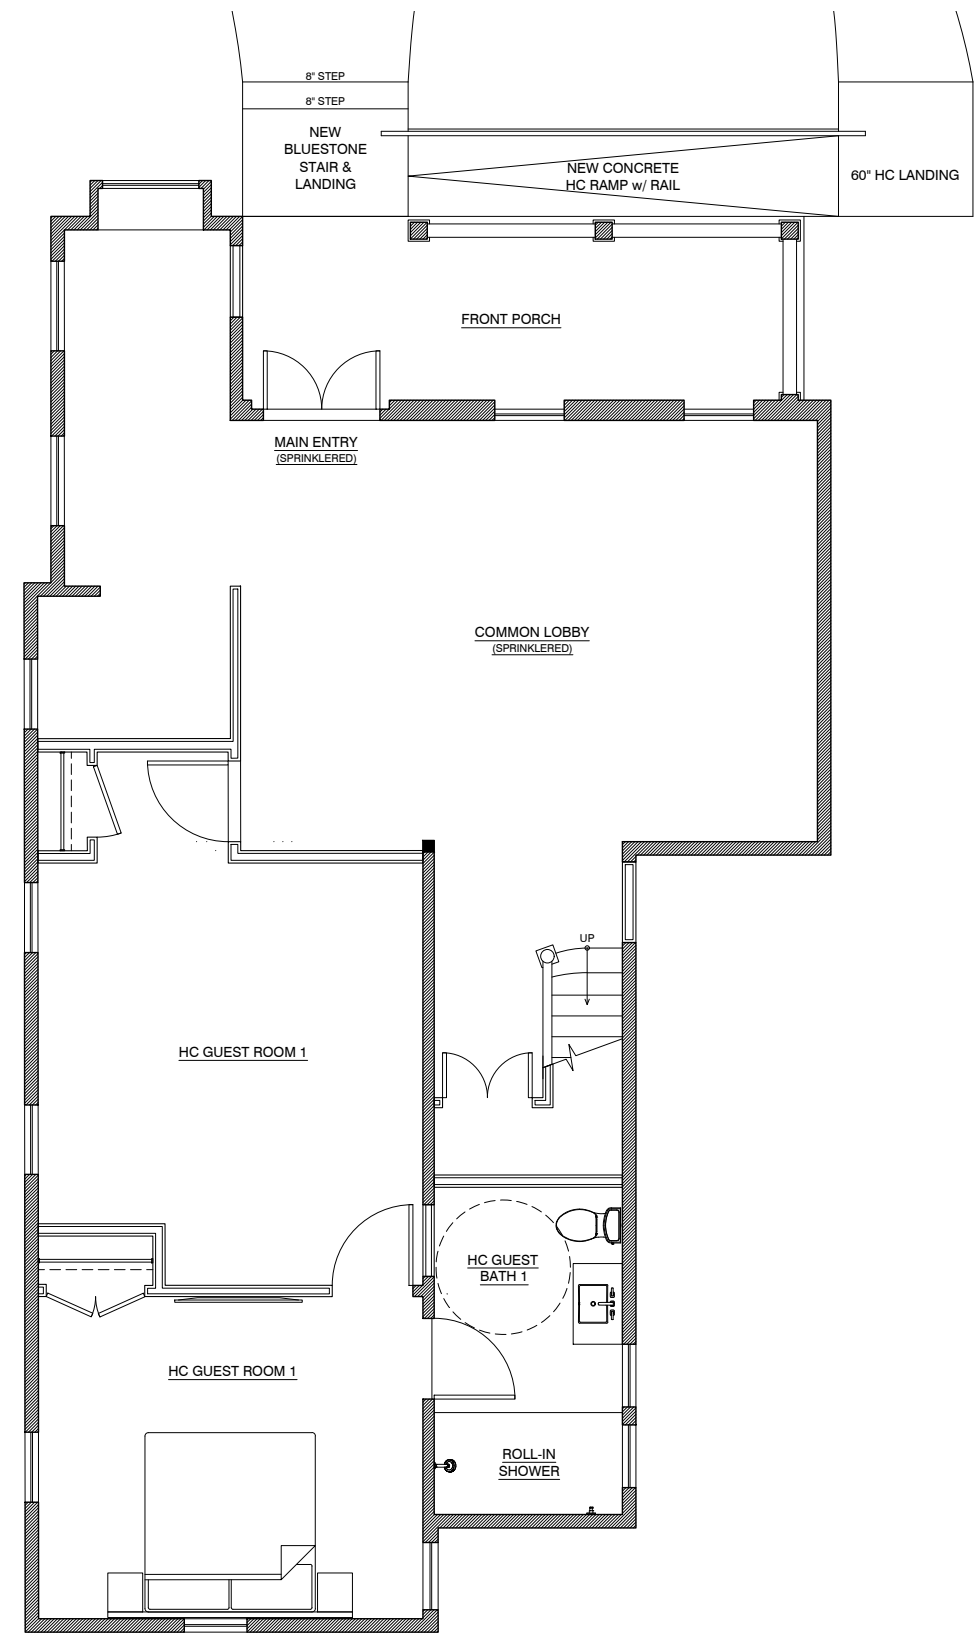


CONSTRUCTION PLAN



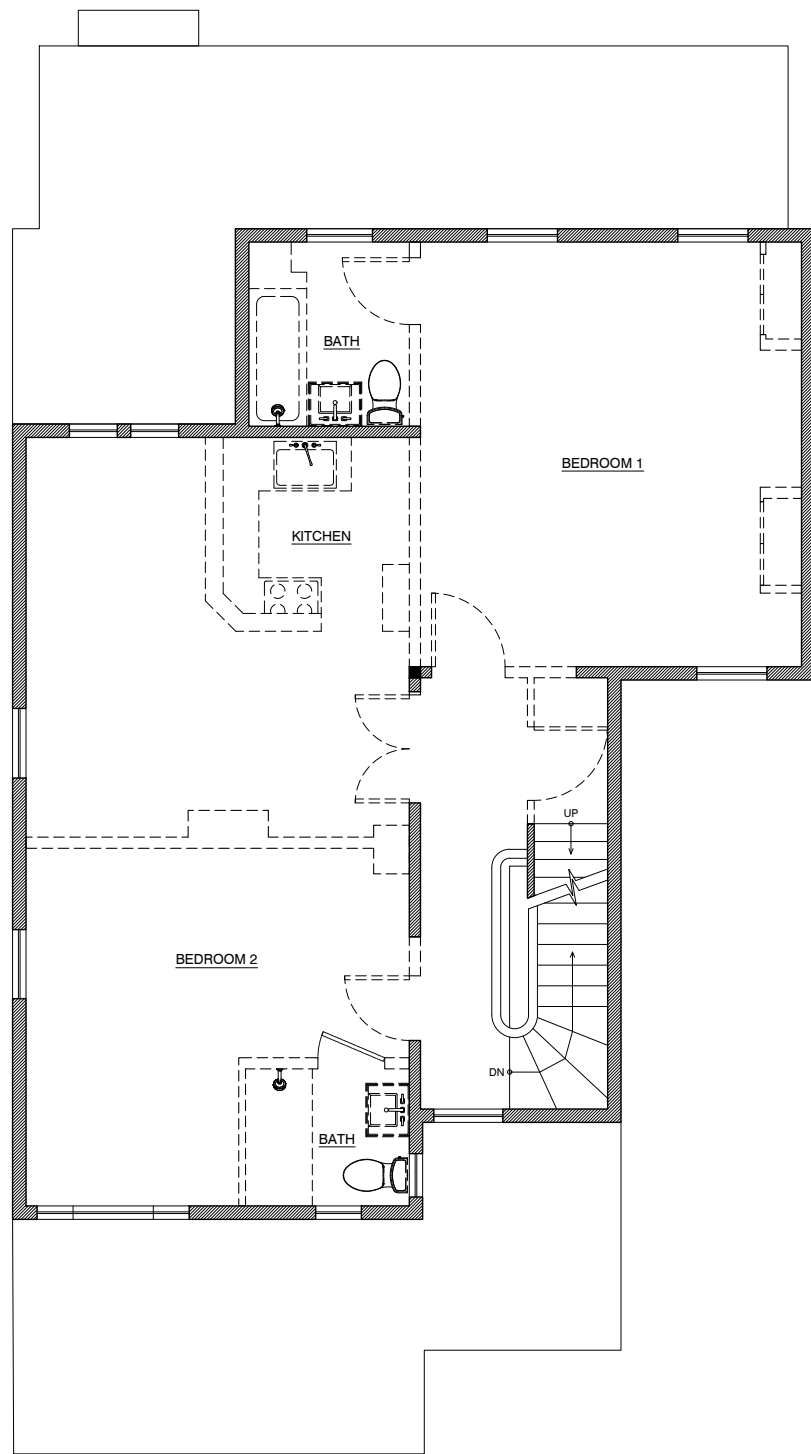


DEMOLITION PLAN

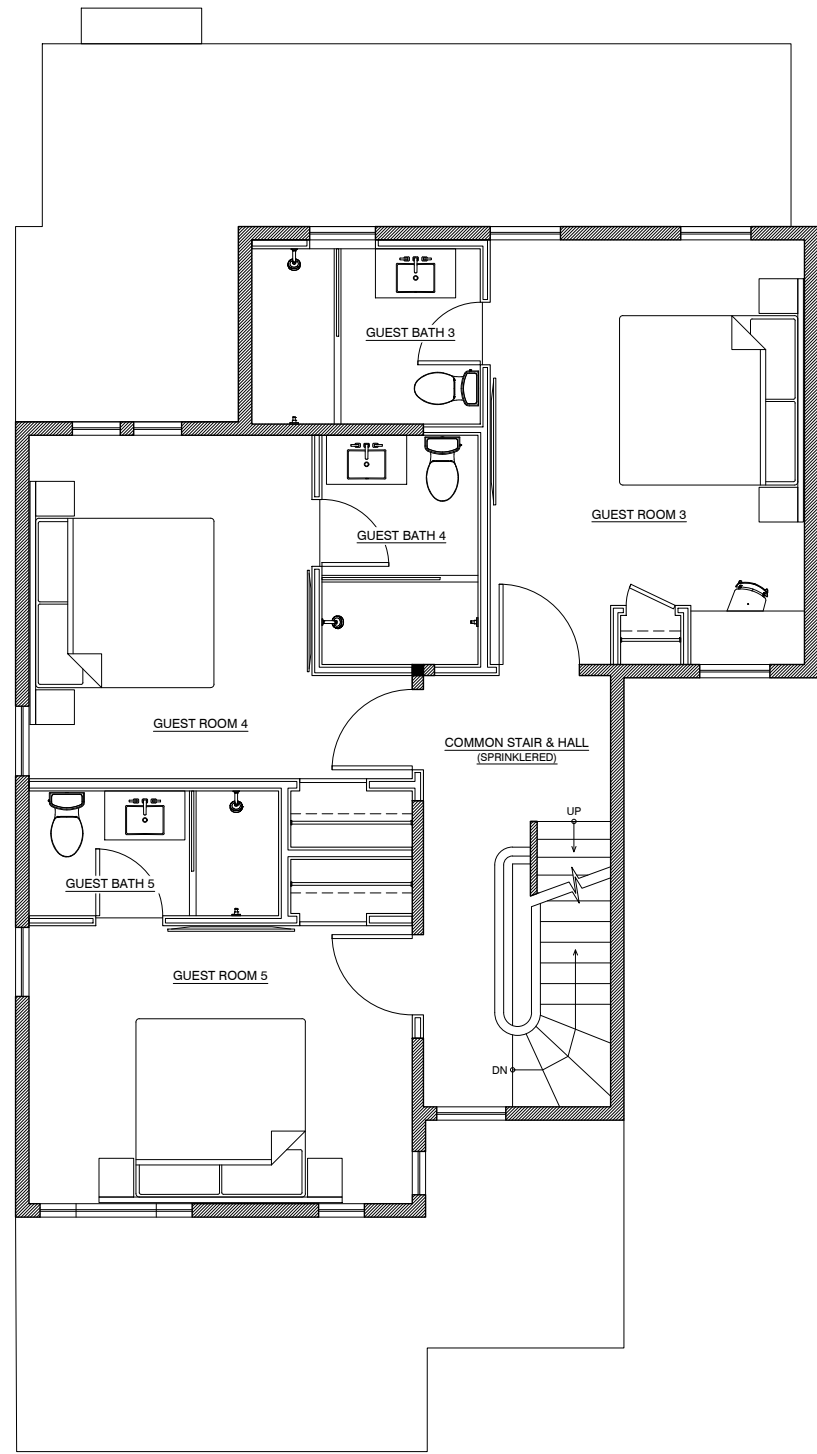


CONSTRUCTION PLAN



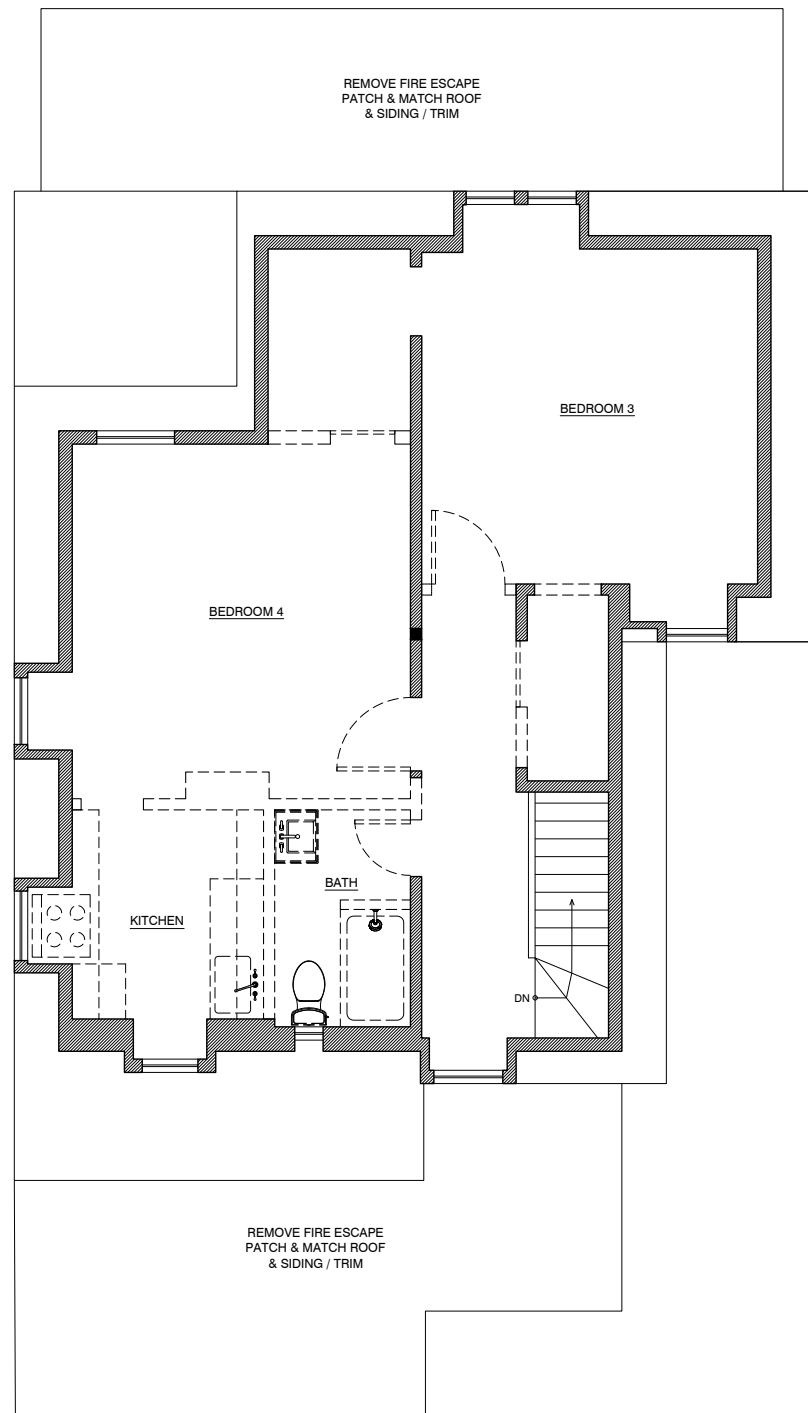


DEMOLITION PLAN

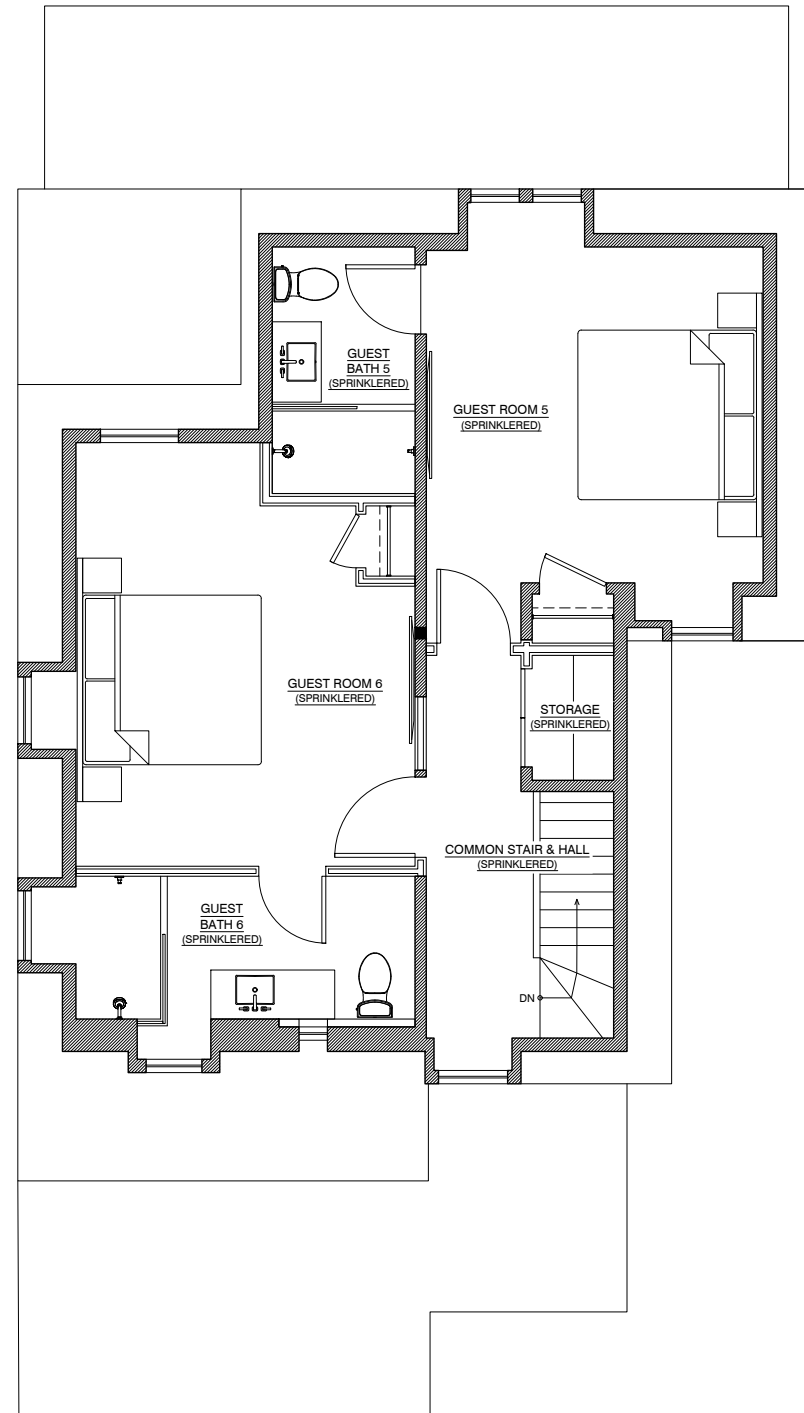


CONSTRUCTION PLAN



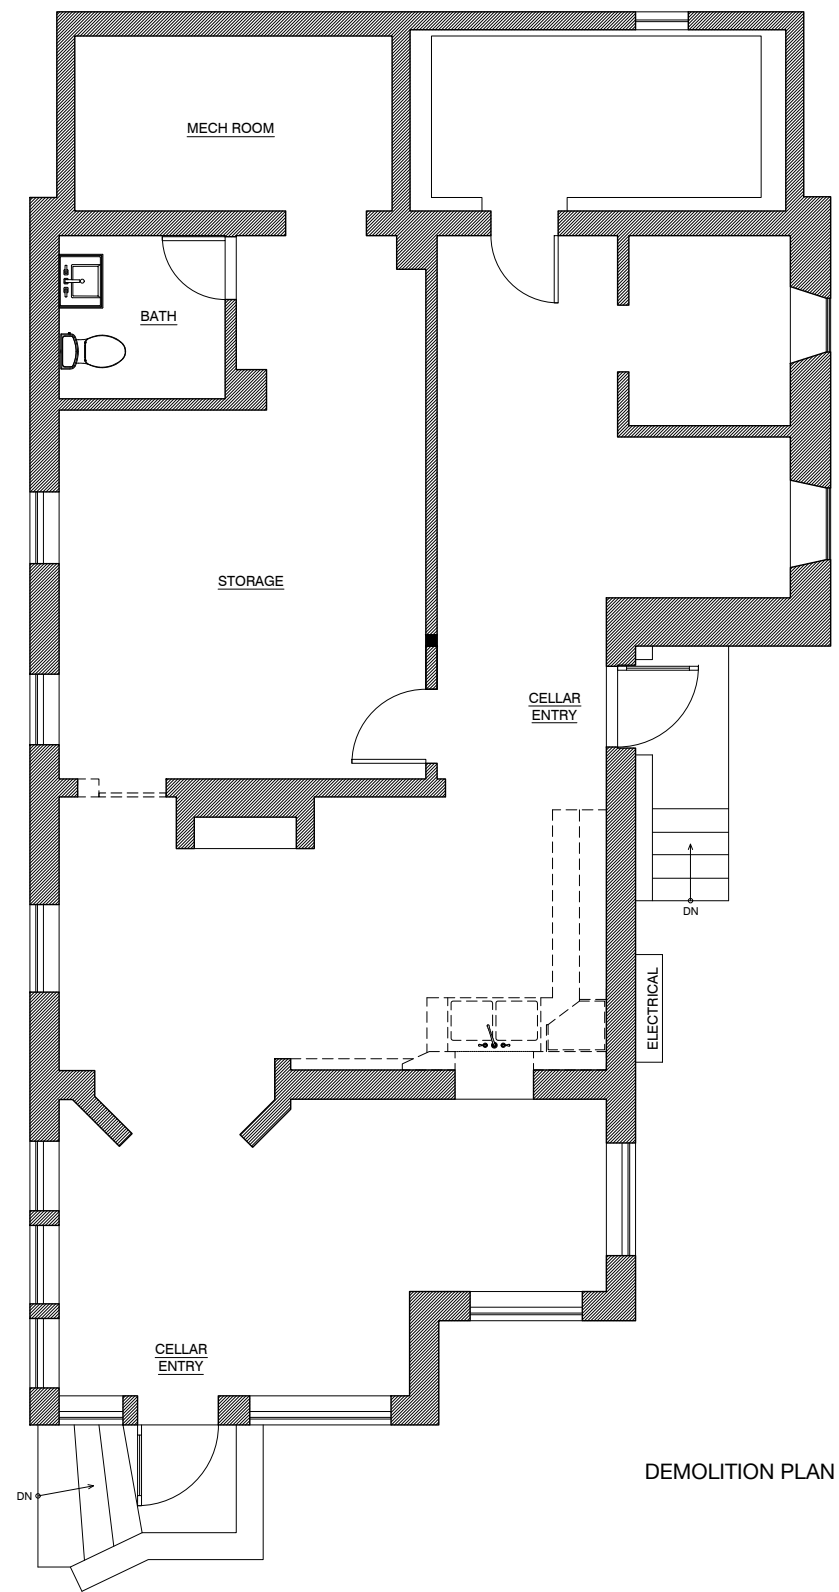

DEMOLITION PLAN

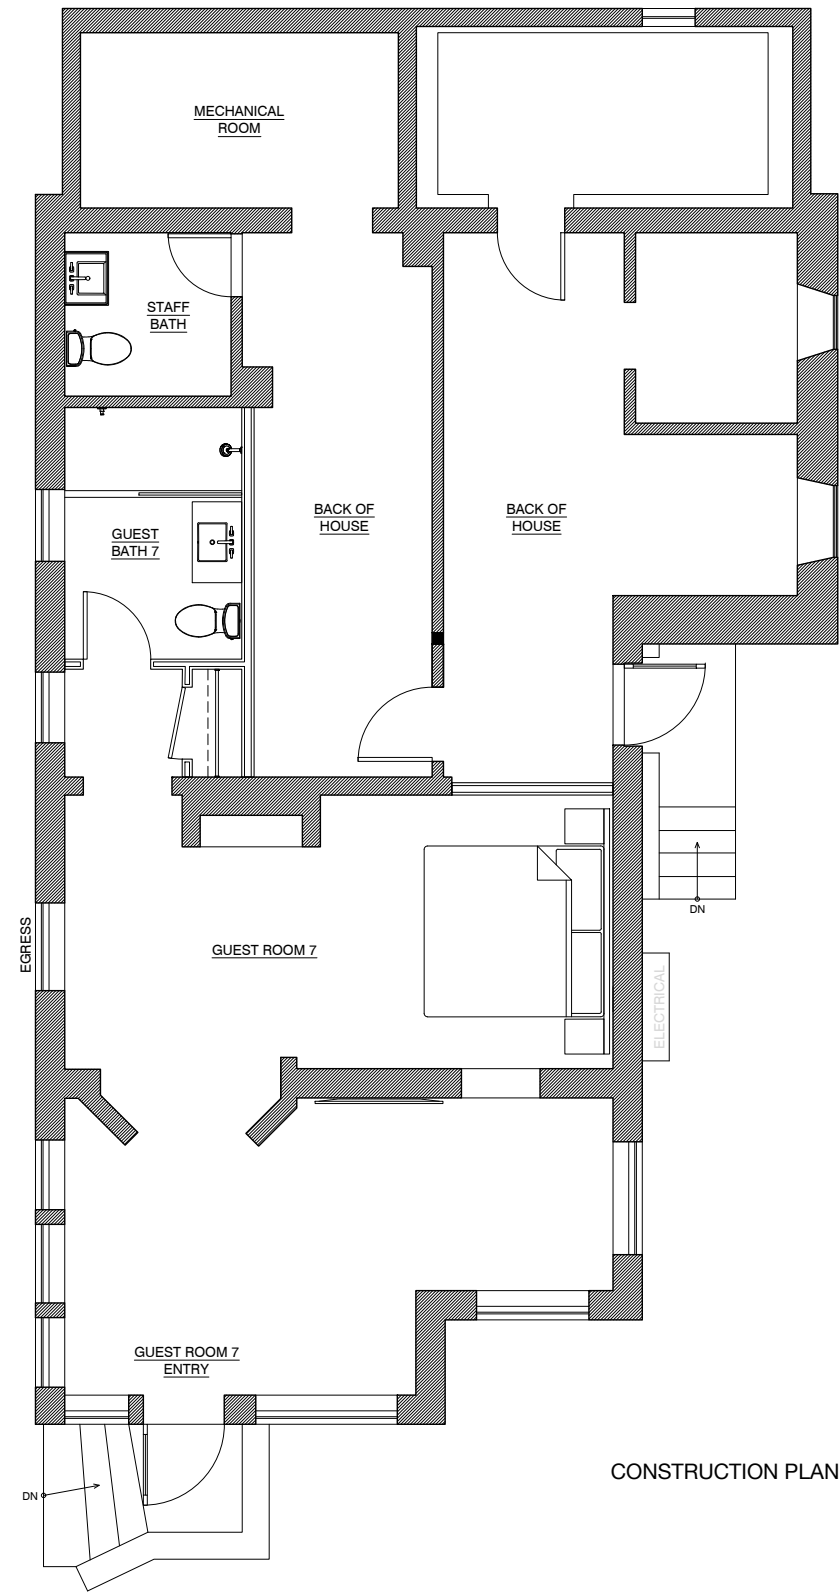

CONSTRUCTION PLAN