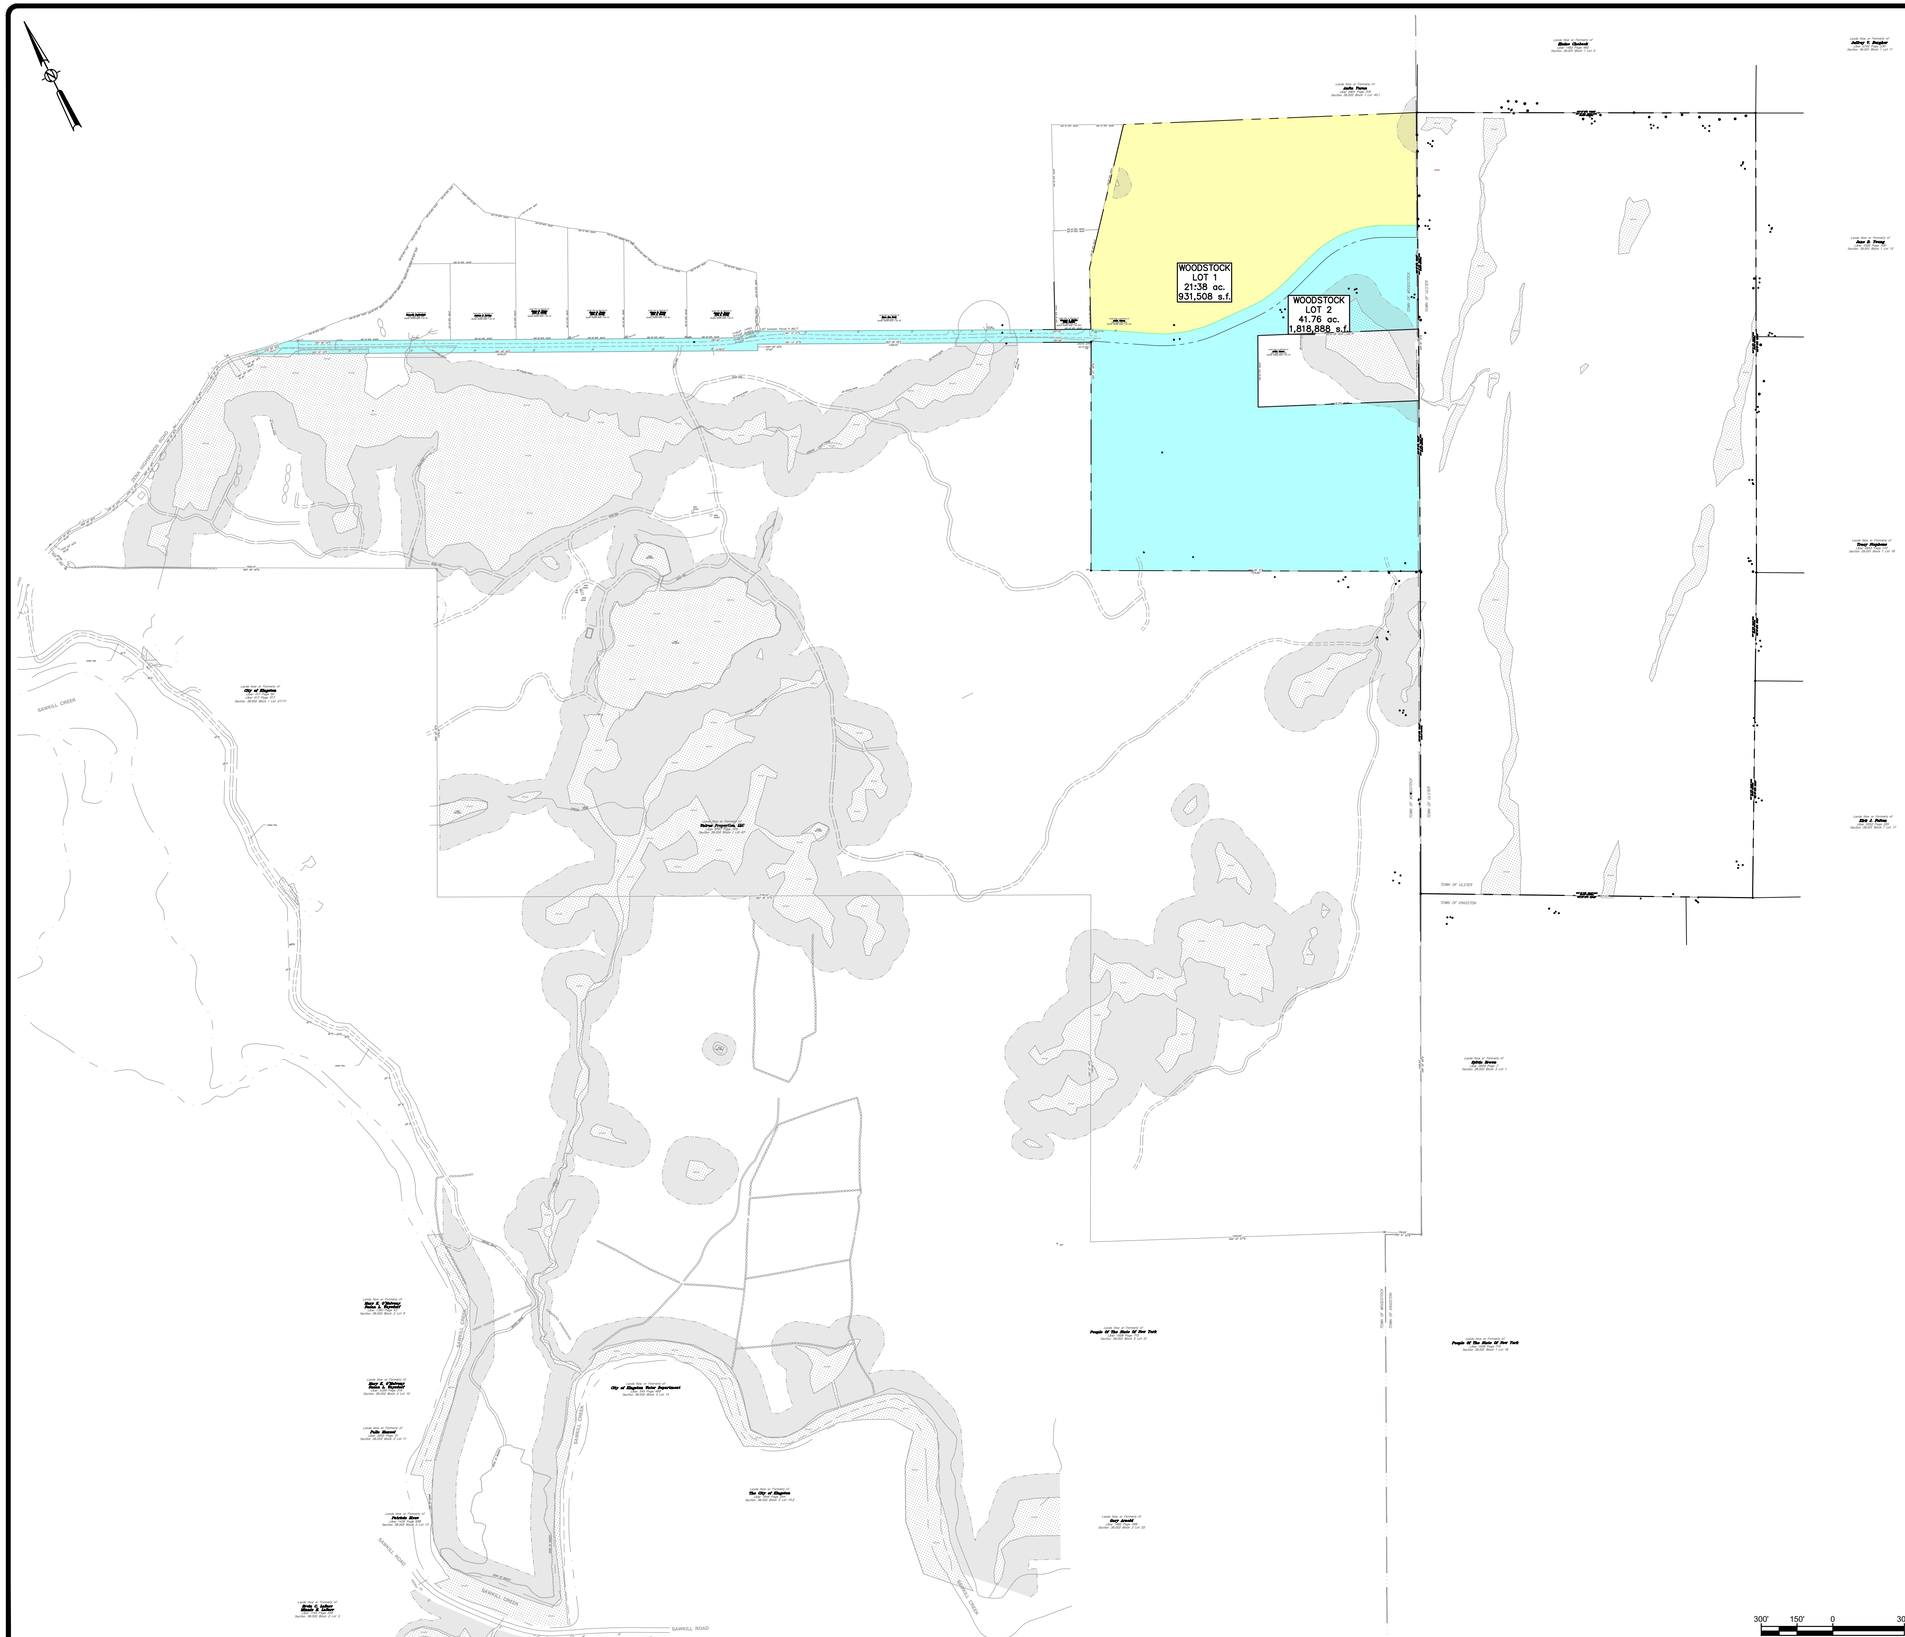

SCALE: AS SHOWN
CONTRACT No.: -
MJ PROJ. No.: 1586.01
DATE: 07/17/2024

C-120

ZENA HOMES

SUBDIVISION PLAN (OVERALL)

44 EASTWOODS DRIVE
TOWN OF WOODSTOCK, NY

MJ Engineering and Land Surveying, P.C.

SUBMITTAL / REVISIONS

No.	DATE	DESCRIPTION	BY	REV'D BY:	DATE

PROJ. MGR: WL
DES'D BY: AB
DRAWN BY: AB
CH'KED BY: WL

NO ALTERATION OF THIS MATERIAL IN ANY WAY, UNLESS DONE UNDER THE DIRECTION OF A COMPARABLE PROFESSIONAL, E.G. ARCHITECT FOR AN ARCHITECT, ENGINEER FOR AN ENGINEER, LANDSCAPE ARCHITECT FOR A LANDSCAPE ARCHITECT, IS A VIOLATION OF THE NEW YORK STATE EDUCATION LAW AND IS A CLASS "A" MISDEMEANOR

File Name: F:\mj1586\MJ1586.01 MLD - Woodstock National LLC\MJ1586.01_C-120.dwg (Layout: C-120.)
Date: Wed, Jul 17, 2024 - 11:21 AM (Name: aborza)