
PROJECT MANAGER
CHECK
DRAFTING
CHECK
DESIGN
JOB MANAGER
DESIGN SUPERVISOR

LEGEND

- EXISTING TREE TO BE REMOVED
- EXISTING TREE TO REMAIN
- POTENTIAL STREET TREE LOCATION
- AREA TO BE RESTORED WITH NATIVE VEGETATION
- PROPOSED BUFFER STRIP
- PROPOSED SIDEWALK

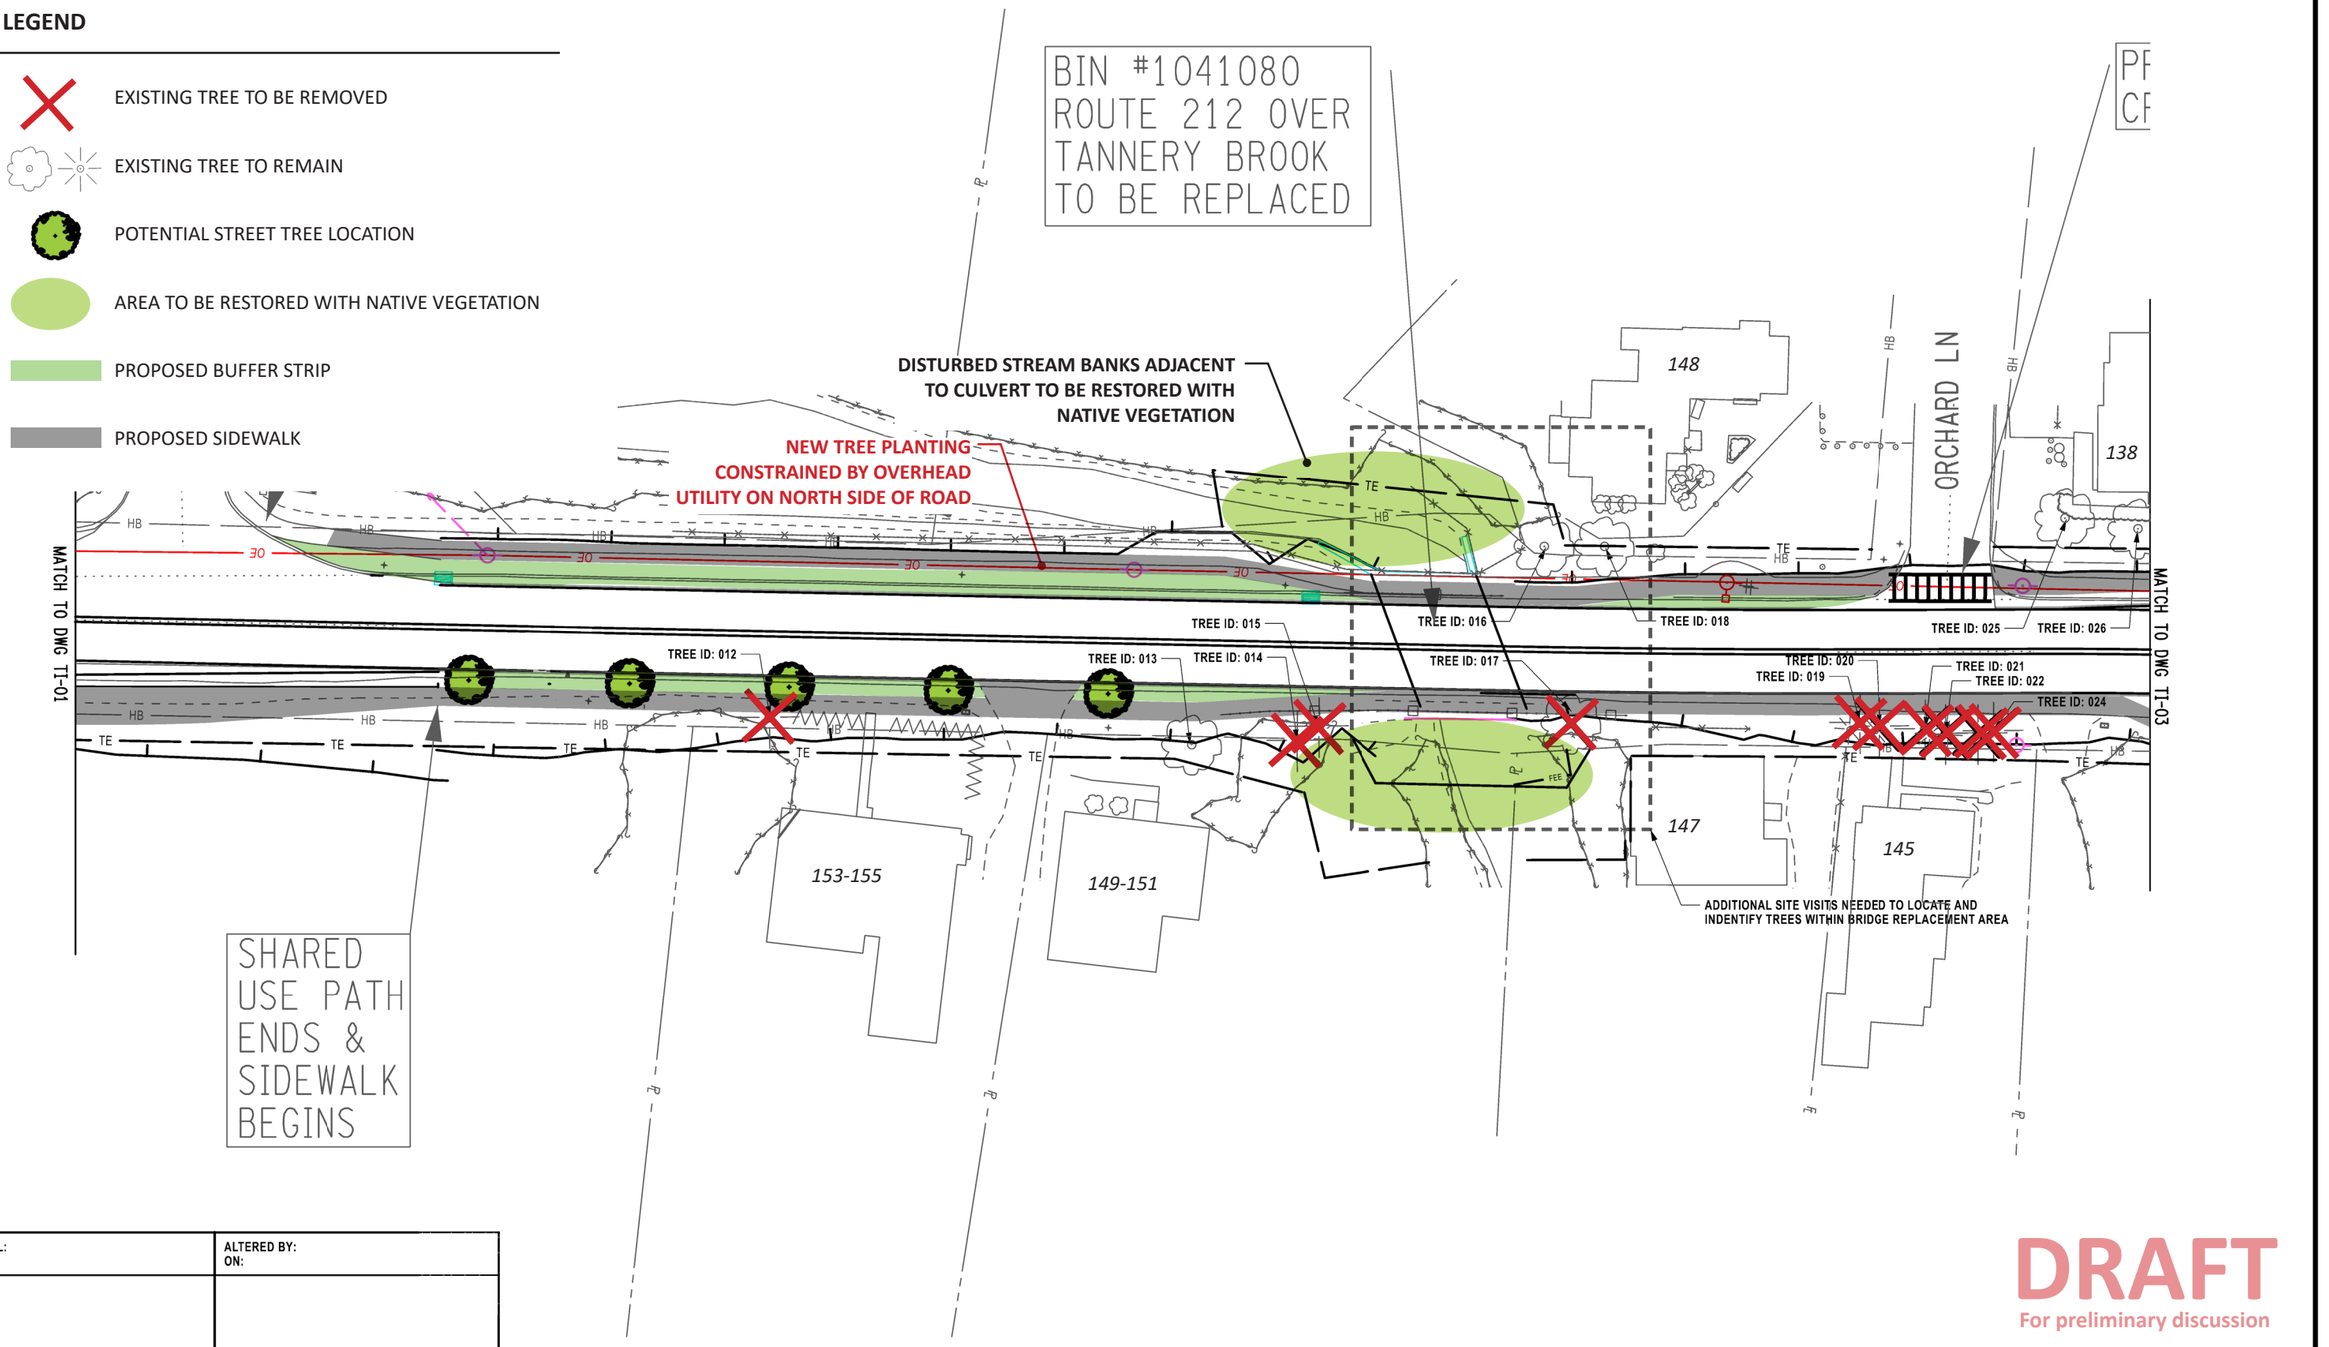

DRAFT
For preliminary discussion

AFFIX SEAL: ON:	ALTERED BY: ON:

AS-BUILT REVISIONS DESCRIPTION OF ALTERATIONS:		PIN 8122.20	BRIDGES	CULVERTS	ALL DIMENSIONS IN ft UNLESS OTHERWISE NOTED	CONTRACT NUMBER
	COUNTY: ULSTER REGION: 08				Tree Inventory	DRAWING NO. TI-02 SHEET NO.


IT IS A VIOLATION OF LAW FOR ANY PERSON, UNLESS THEY ARE ACTING UNDER THE DIRECTION OF A LICENSED PROFESSIONAL ENGINEER, ARCHITECT, LANDSCAPE ARCHITECT, OR LAND SURVEYOR, TO ALTER AN ITEM IN ANY WAY. IF AN ITEM BEARING THE STAMP OF A LICENSED PROFESSIONAL IS ALTERED, THE ALTERING ENGINEER, ARCHITECT, LANDSCAPE ARCHITECT, OR LAND SURVEYOR SHALL STAMP THE DOCUMENT AND INCLUDE THE NOTATION "ALTERED BY" FOLLOWED BY THEIR SIGNATURE, THE DATE OF SUCH ALTERATION, AND A SPECIFIC DESCRIPTION OF THE ALTERATION.

NEW YORK STATE | Department of Transportation

FILE NAME = 812220_TI_02.dgn
DATE/TIME = 22-SEP-2026 08:47
USER = DOT\Matz

LEGEND

- EXISTING TREE TO BE REMOVED
- EXISTING TREE TO REMAIN
- POTENTIAL STREET TREE LOCATION
- AREA TO BE RESTORED WITH NATIVE VEGETATION
- PROPOSED BUFFER STRIP
- PROPOSED SIDEWALK

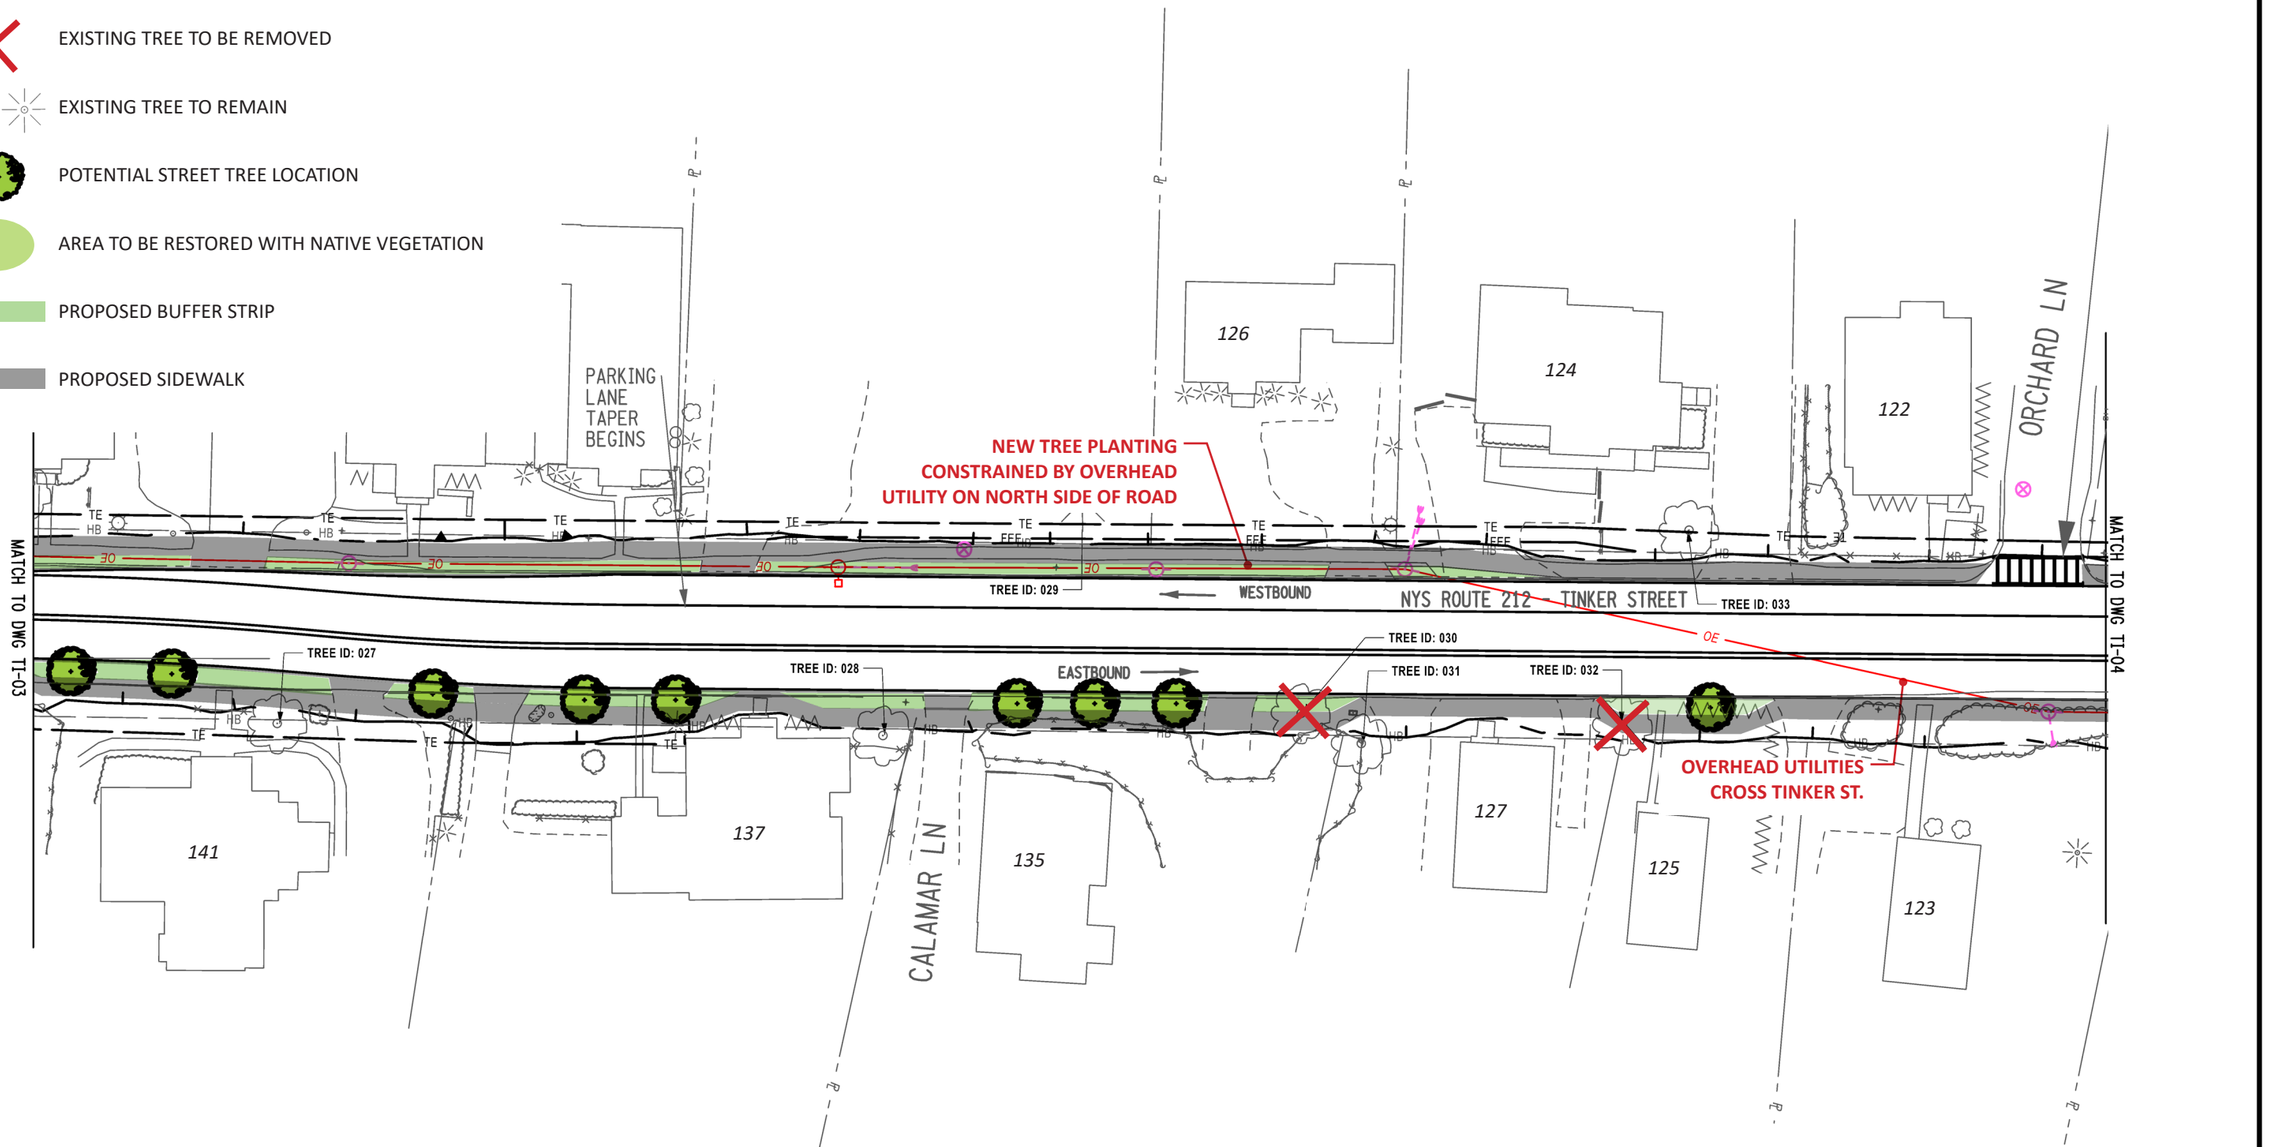

DRAFT
For preliminary discussion

AFFIX SEAL: ON:	ALTERED BY: ON:

AS-BUILT REVISIONS
DESCRIPTION OF ALTERATIONS:

COUNTY: ULSTER REGION: 08

PIN 8122.20

BRIDGES

CULVERTS

ALL DIMENSIONS IN ft UNLESS OTHERWISE NOTED

Tree Inventory

CONTRACT NUMBER

DRAWING NO. TI-03


SHEET NO.

IT IS A VIOLATION OF LAW FOR ANY PERSON, UNLESS THEY ARE ACTING UNDER THE DIRECTION OF A LICENSED PROFESSIONAL ENGINEER, ARCHITECT, LANDSCAPE ARCHITECT, OR LAND SURVEYOR, TO ALTER AN ITEM IN ANY WAY. IF AN ITEM BEARING THE STAMP OF A LICENSED PROFESSIONAL IS ALTERED, THE ALTERING ENGINEER, ARCHITECT, LANDSCAPE ARCHITECT, OR LAND SURVEYOR SHALL STAMP THE DOCUMENT AND INCLUDE THE NOTATION "ALTERED BY" FOLLOWED BY THEIR SIGNATURE, THE DATE OF SUCH ALTERATION, AND A SPECIFIC DESCRIPTION OF THE ALTERATION.

NEW YORK STATE Department of Transportation

PROJECT MANAGER
CHECK
DRAFTING
CHECK
DESIGN
JOB MANAGER
DESIGN SUPERVISOR

FILE NAME = 812220_TI_03.dgn
DATE/TIME = 22-SEP-2026 08:48
USER = DOT\Matz

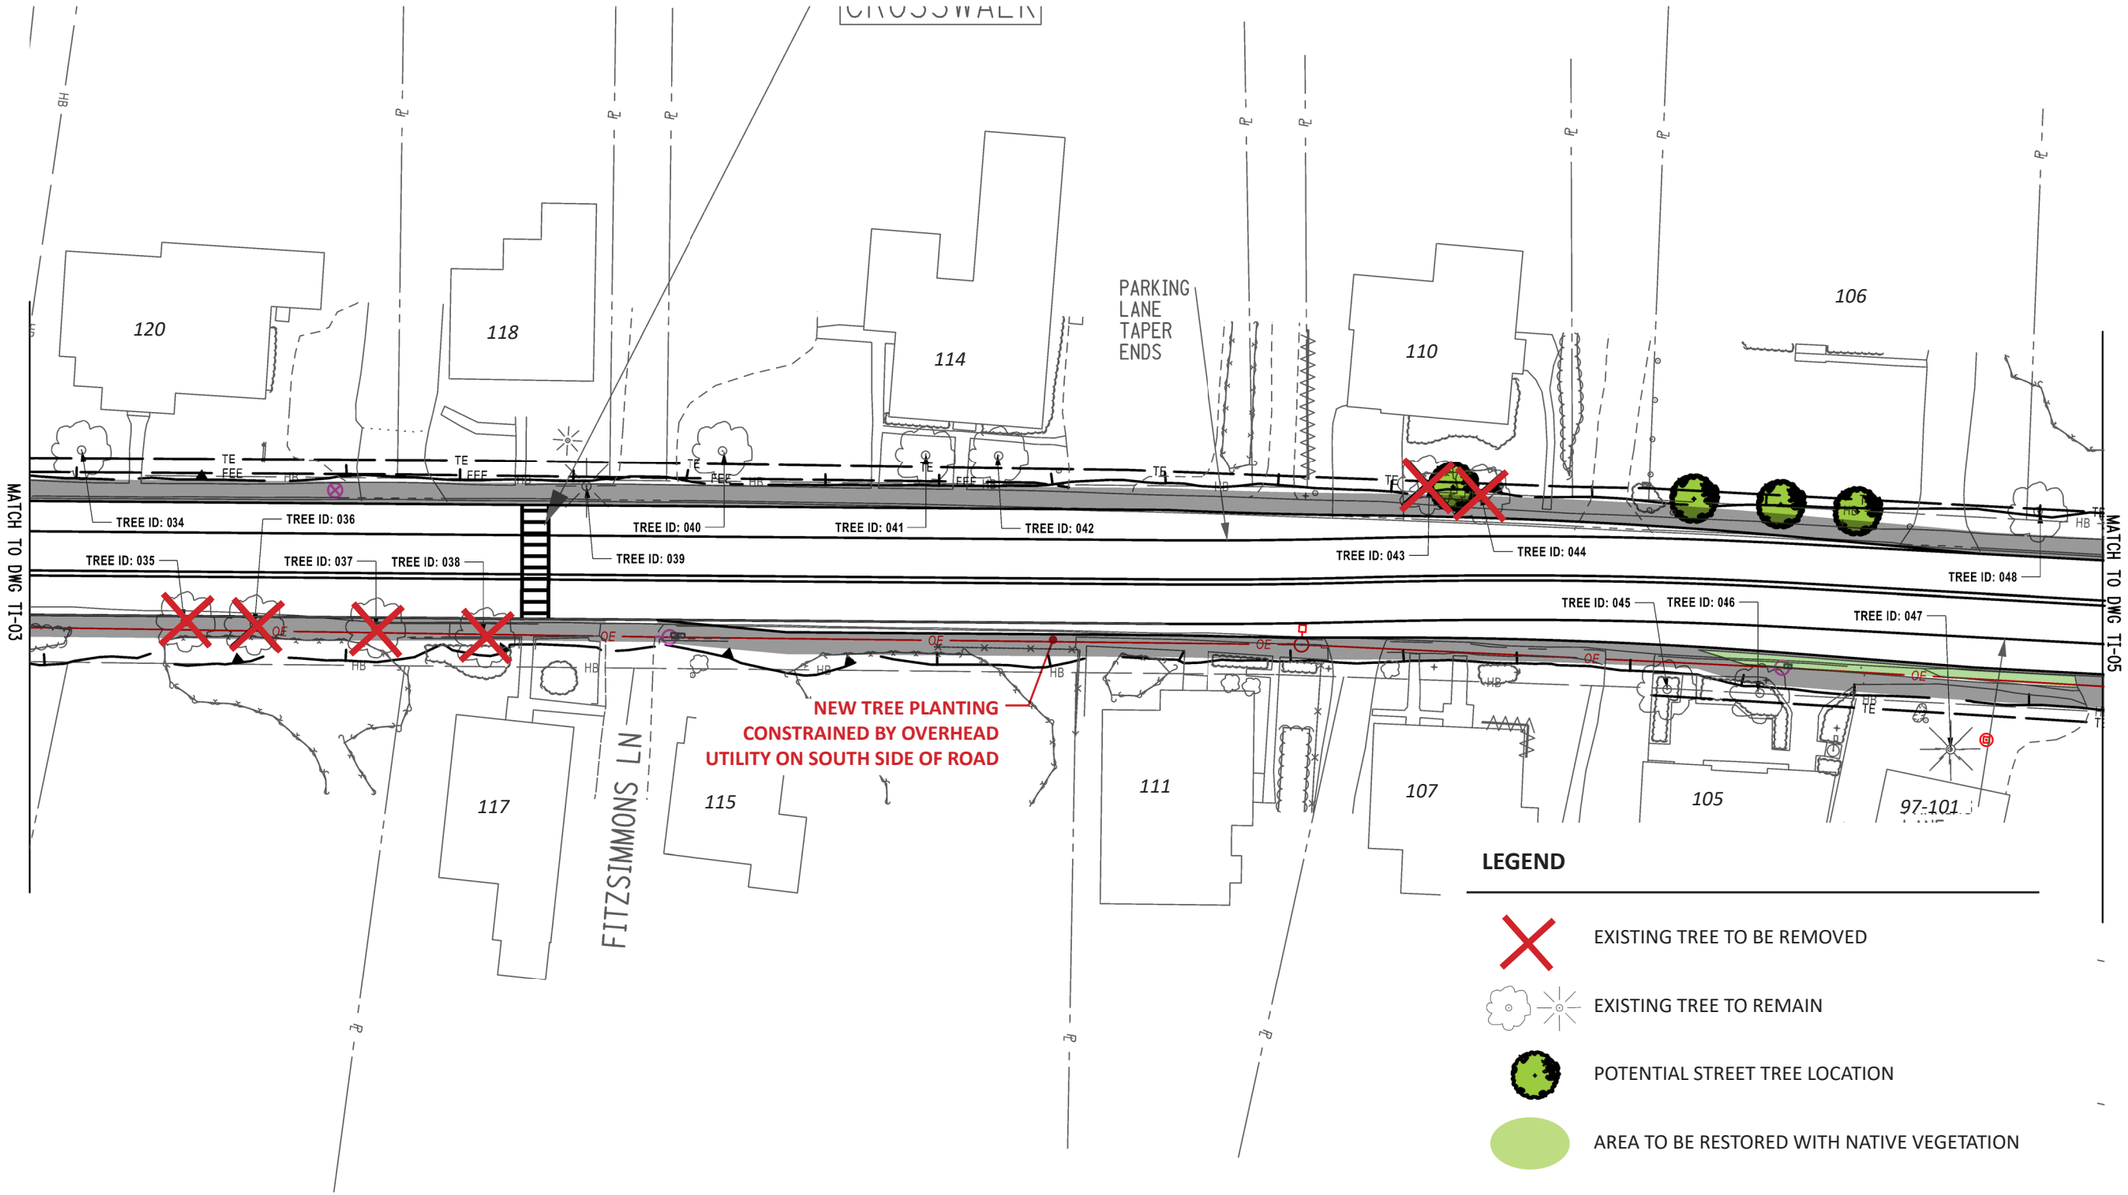

LEGEND

- EXISTING TREE TO BE REMOVED
- EXISTING TREE TO REMAIN
- POTENTIAL STREET TREE LOCATION
- AREA TO BE RESTORED WITH NATIVE VEGETATION
- PROPOSED BUFFER STRIP
- PROPOSED SIDEWALK

DRAFT
For preliminary discussion

PROJECT MANAGER
CHECK
DRAFTING
DESIGN
JOB MANAGER
DESIGN SUPERVISOR

FILE NAME = 812220_TI_04.dgn
DATE/TIME = 22-SEP-2026 08:53
USER = DOTJMatz

AFFIX SEAL: ON:	ALTERED BY: ON:

AS-BUILT REVISIONS
DESCRIPTION OF ALTERATIONS:

COUNTY: ULSTER REGION: 08

PIN 8122.20

BRIDGES

CULVERTS

ALL DIMENSIONS IN ft UNLESS OTHERWISE NOTED

Tree Inventory

CONTRACT NUMBER

DRAWING NO. TI-04


SHEET NO.

IT IS A VIOLATION OF LAW FOR ANY PERSON, UNLESS THEY ARE ACTING UNDER THE DIRECTION OF A LICENSED PROFESSIONAL ENGINEER, ARCHITECT, LANDSCAPE ARCHITECT, OR LAND SURVEYOR, TO ALTER AN ITEM IN ANY WAY. IF AN ITEM BEARING THE STAMP OF A LICENSED PROFESSIONAL IS ALTERED, THE ALTERING ENGINEER, ARCHITECT, LANDSCAPE ARCHITECT, OR LAND SURVEYOR SHALL STAMP THE DOCUMENT AND INCLUDE THE NOTATION "ALTERED BY" FOLLOWED BY THEIR SIGNATURE, THE DATE OF SUCH ALTERATION, AND A SPECIFIC DESCRIPTION OF THE ALTERATION.

NEW YORK STATE | Department of Transportation

LEGEND

- EXISTING TREE TO BE REMOVED
- EXISTING TREE TO REMAIN
- POTENTIAL STREET TREE LOCATION
- AREA TO BE RESTORED WITH NATIVE VEGETATION
- PROPOSED BUFFER STRIP
- PROPOSED SIDEWALK

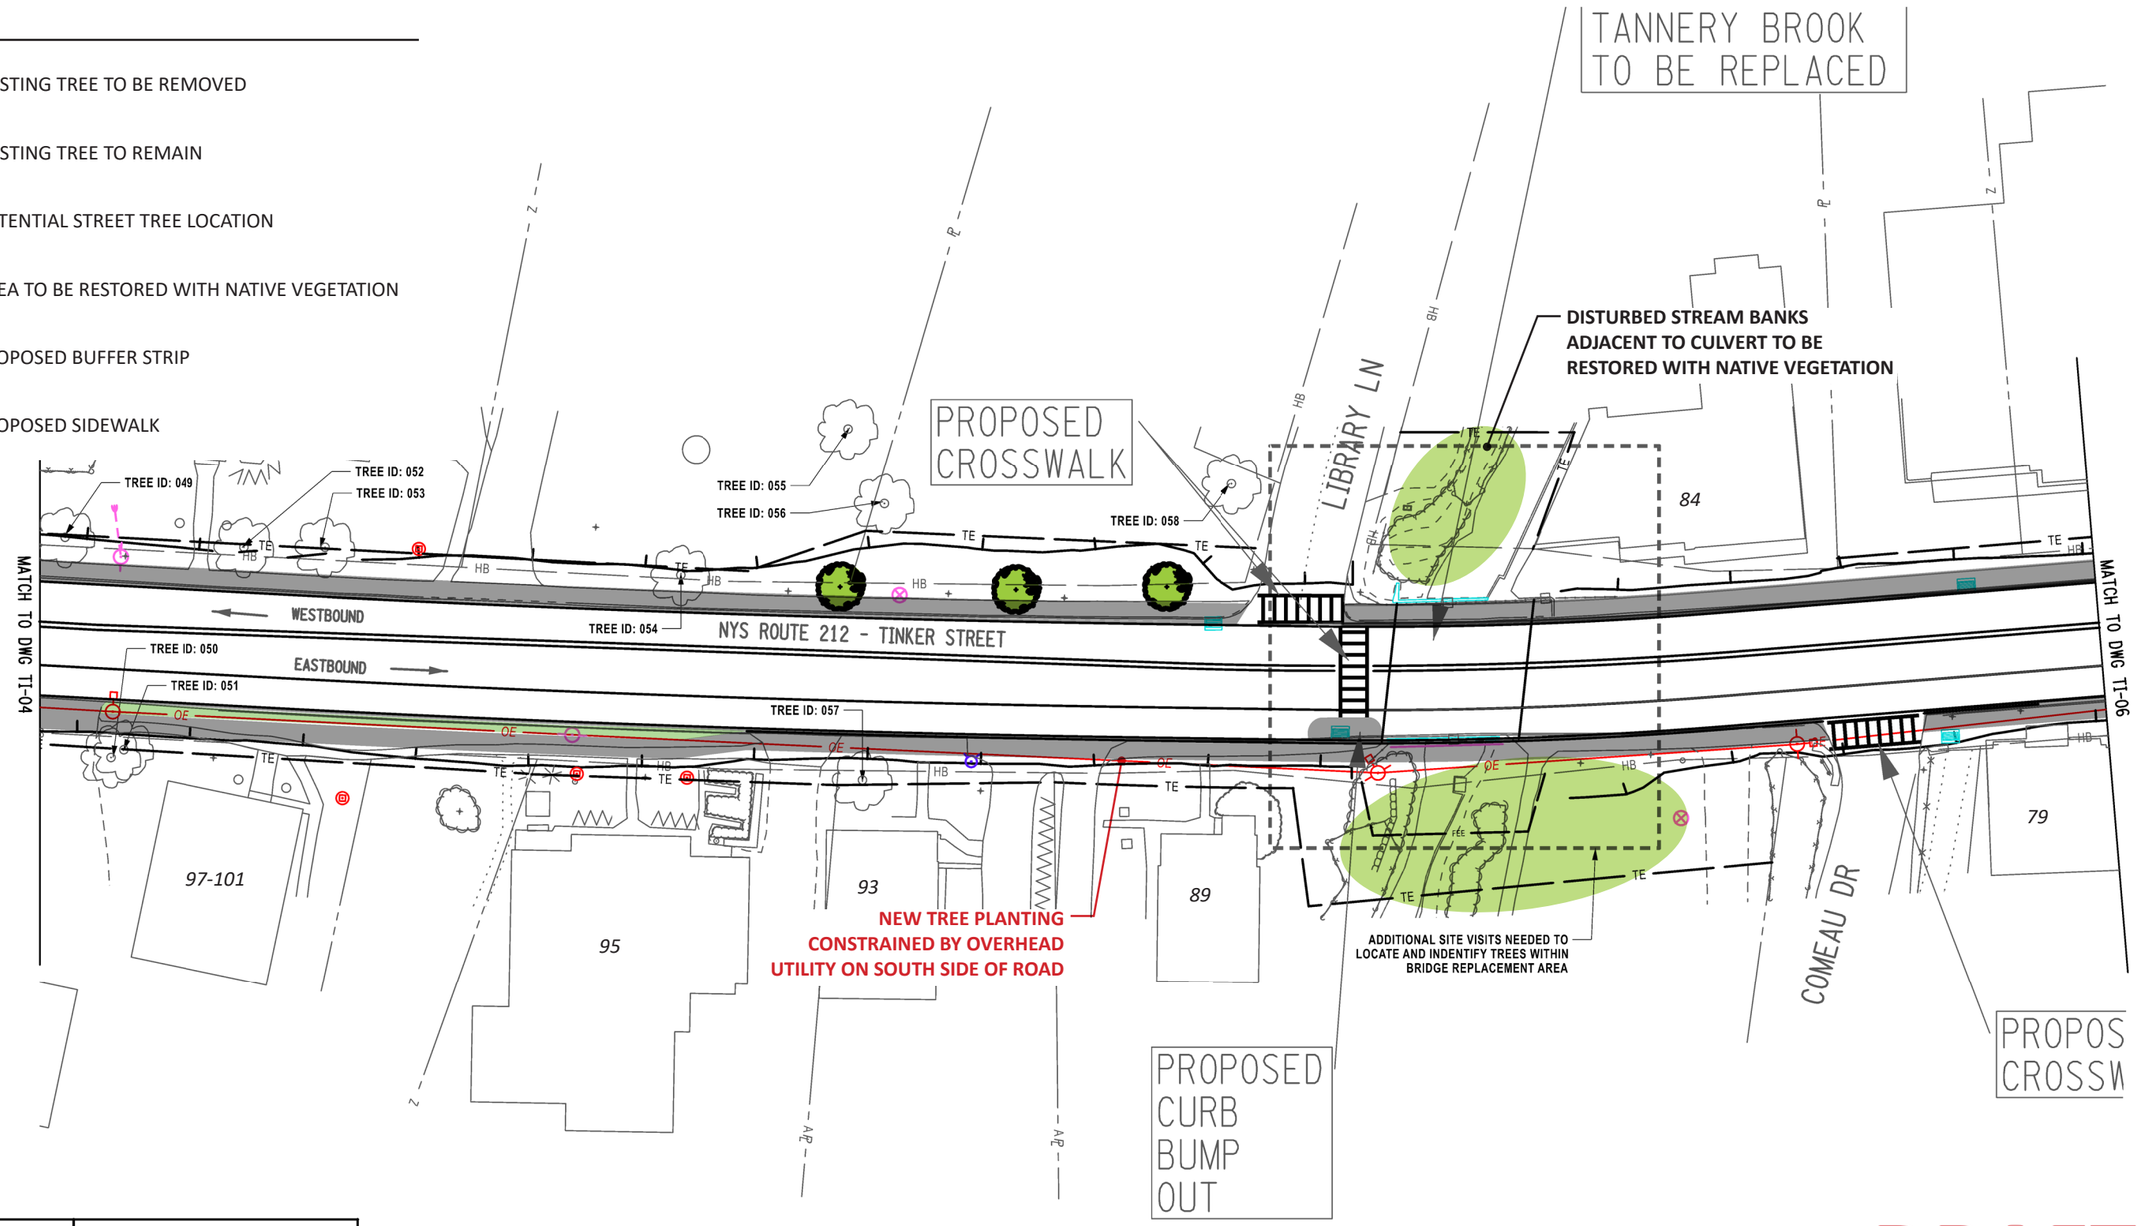

DRAFT
For preliminary discussion

AFFIX SEAL: ON:	ALTERED BY: ON:

AS-BUILT REVISIONS DESCRIPTION OF ALTERATIONS:		PIN 8122.20	BRIDGES	CULVERTS	ALL DIMENSIONS IN ft UNLESS OTHERWISE NOTED Tree Inventory	CONTRACT NUMBER DRAWING NO. TI-05 SHEET NO.
	COUNTY: ULSTER REGION: 08					

IT IS A VIOLATION OF LAW FOR ANY PERSON, UNLESS THEY ARE ACTING UNDER THE DIRECTION OF A LICENSED PROFESSIONAL ENGINEER, ARCHITECT, LANDSCAPE ARCHITECT, OR LAND SURVEYOR, TO ALTER AN ITEM IN ANY WAY. IF AN ITEM BEARING THE STAMP OF A LICENSED PROFESSIONAL IS ALTERED, THE ALTERING ENGINEER, ARCHITECT, LANDSCAPE ARCHITECT, OR LAND SURVEYOR SHALL STAMP THE DOCUMENT AND INCLUDE THE NOTATION "ALTERED BY" FOLLOWED BY THEIR SIGNATURE, THE DATE OF SUCH ALTERATION, AND A SPECIFIC DESCRIPTION OF THE ALTERATION.

NEW YORK STATE | Department of Transportation


PROJECT MANAGER
CHECK
DRAFTING
CHECK
DESIGN
JOB MANAGER
DESIGN SUPERVISOR

FILE NAME = 812220_TI_05.dgn
DATE/TIME = 22-SEP-2026 08:55
USER = DOT\JMatz

PROJECT MANAGER
CHECK
DRAFTING
CHECK
DESIGN
JOB MANAGER
DESIGN SUPERVISOR

LEGEND

- EXISTING TREE TO BE REMOVED
- EXISTING TREE TO REMAIN
- POTENTIAL STREET TREE LOCATION
- AREA TO BE RESTORED WITH NATIVE VEGETATION
- PROPOSED BUFFER STRIP
- PROPOSED SIDEWALK

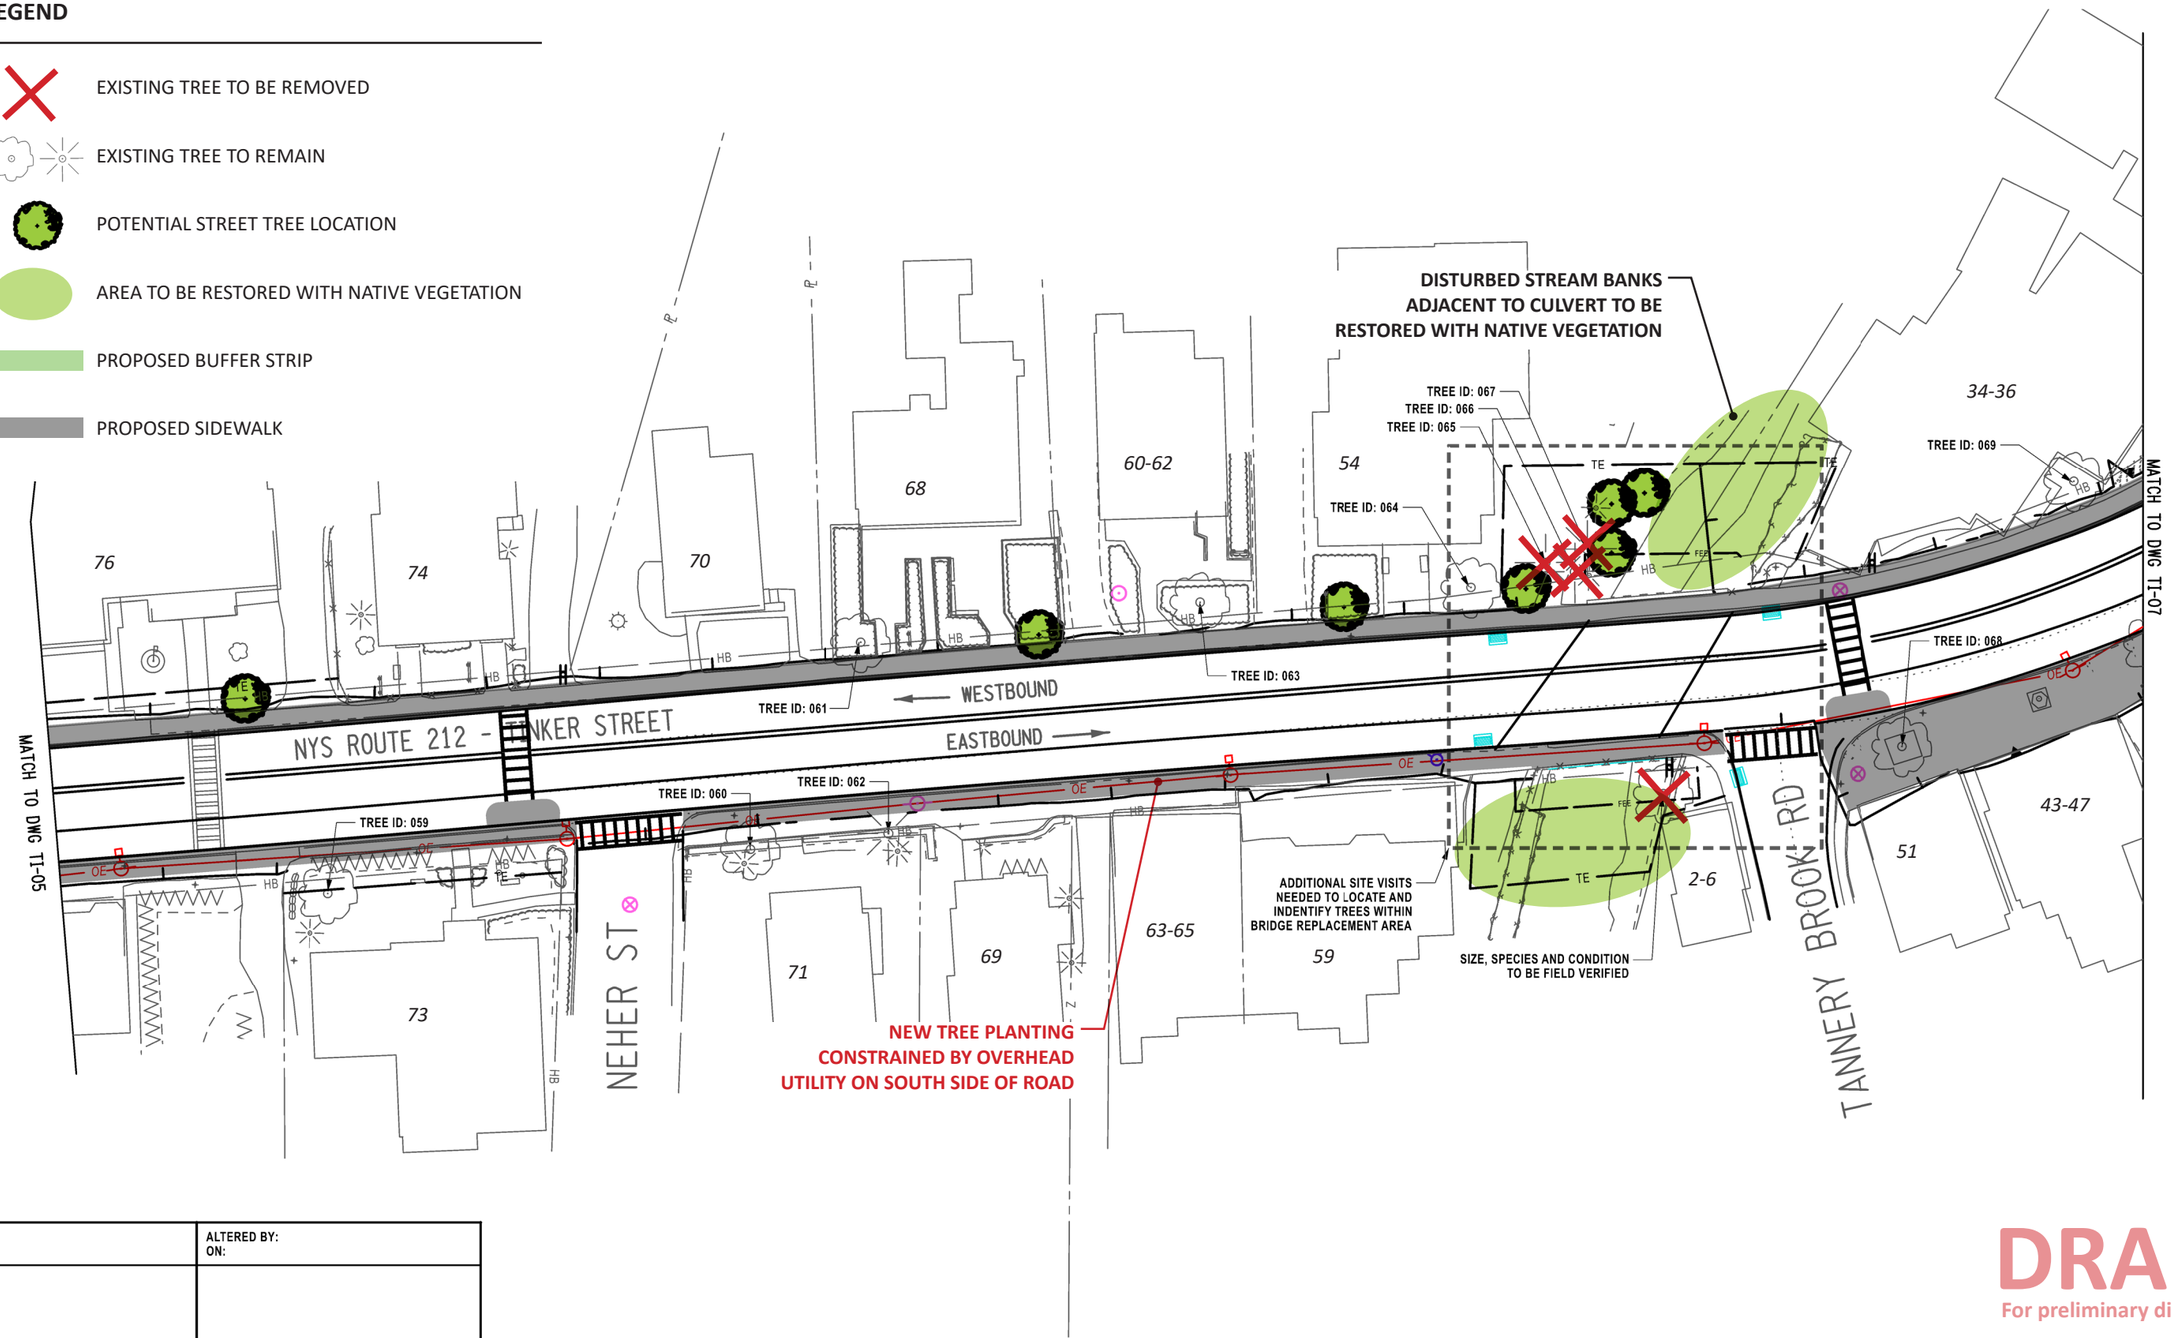

AFFIX SEAL: ON:	ALTERED BY: ON:

DRAFT
For preliminary discussion

AS-BUILT REVISIONS
DESCRIPTION OF ALTERATIONS:

COUNTY: ULSTER REGION: 08

PIN 8122.20 | BRIDGES | CULVERTS | ALL DIMENSIONS IN ft UNLESS OTHERWISE NOTED

Tree Inventory


CONTRACT NUMBER

DRAWING NO. TI-06
SHEET NO.

IT IS A VIOLATION OF LAW FOR ANY PERSON, UNLESS THEY ARE ACTING UNDER THE DIRECTION OF A LICENSED PROFESSIONAL ENGINEER, ARCHITECT, LANDSCAPE ARCHITECT, OR LAND SURVEYOR, TO ALTER AN ITEM IN ANY WAY. IF AN ITEM BEARING THE STAMP OF A LICENSED PROFESSIONAL IS ALTERED, THE ALTERING ENGINEER, ARCHITECT, LANDSCAPE ARCHITECT, OR LAND SURVEYOR SHALL STAMP THE DOCUMENT AND INCLUDE THE NOTATION "ALTERED BY" FOLLOWED BY THEIR SIGNATURE, THE DATE OF SUCH ALTERATION, AND A SPECIFIC DESCRIPTION OF THE ALTERATION.

NEW YORK STATE Department of Transportation

FILE NAME = 812220_TI_06.dgn
DATE/TIME = 22-SEP-2026 08:56
USER = DOT\JMatz

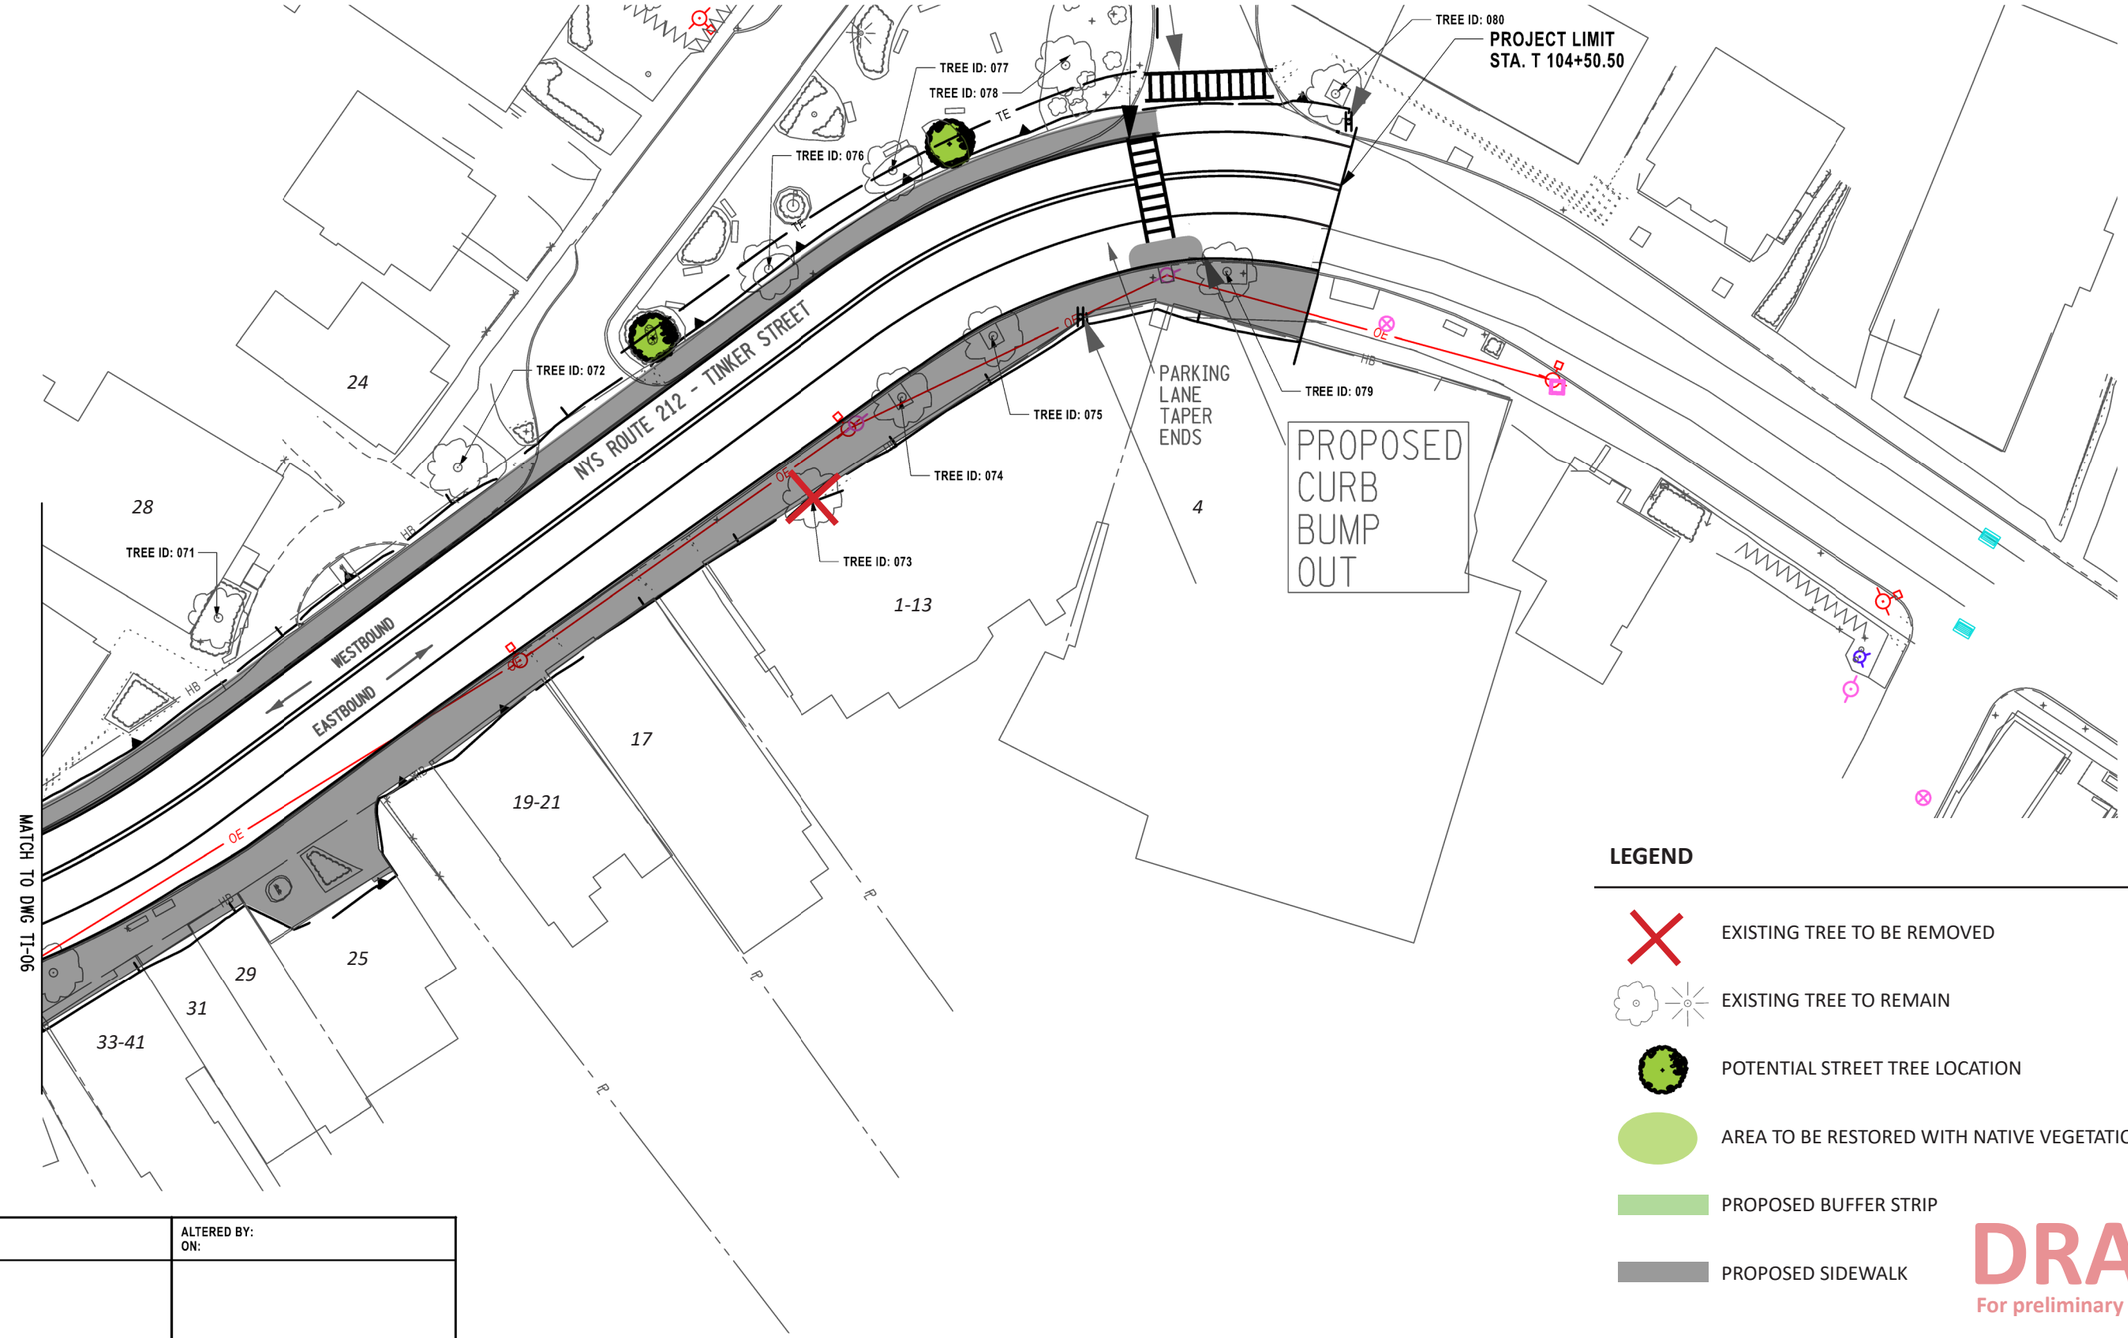

LEGEND

- EXISTING TREE TO BE REMOVED
- EXISTING TREE TO REMAIN
- POTENTIAL STREET TREE LOCATION
- AREA TO BE RESTORED WITH NATIVE VEGETATION
- PROPOSED BUFFER STRIP
- PROPOSED SIDEWALK

DRAFT
For preliminary discussion

AFFIX SEAL: ON:	ALTERED BY: ON:

AS-BUILT REVISIONS
DESCRIPTION OF ALTERATIONS:

COUNTY: ULSTER REGION: 08

PIN 8122.20

BRIDGES

CULVERTS

ALL DIMENSIONS IN ft UNLESS OTHERWISE NOTED

Tree Inventory

CONTRACT NUMBER

DRAWING NO. TI-07

SHEET NO.

IT IS A VIOLATION OF LAW FOR ANY PERSON, UNLESS THEY ARE ACTING UNDER THE DIRECTION OF A LICENSED PROFESSIONAL ENGINEER, ARCHITECT, LANDSCAPE ARCHITECT, OR LAND SURVEYOR, TO ALTER AN ITEM IN ANY WAY. IF AN ITEM BEARING THE STAMP OF A LICENSED PROFESSIONAL IS ALTERED, THE ALTERING ENGINEER, ARCHITECT, LANDSCAPE ARCHITECT, OR LAND SURVEYOR SHALL STAMP THE DOCUMENT AND INCLUDE THE NOTATION "ALTERED BY" FOLLOWED BY THEIR SIGNATURE, THE DATE OF SUCH ALTERATION, AND A SPECIFIC DESCRIPTION OF THE ALTERATION.

NEW YORK STATE | Department of Transportation

PROJECT MANAGER
CHECK
DRAFTING
CHECK
DESIGN
JOB MANAGER
DESIGN SUPERVISOR

FILE NAME = 812220_TI_07.dgn
DATE/TIME = 17-SEP-2026 08:46
USER = DOTJMatz

TREE INVENTORY SCHEDULE

Sheet	Tree Id #	Common Name	Botanical Name	Size (DBH")	Condition
TI-01	001	Eastern Red Cedar	*Juniperus virginiana*	18"	Fair
TI-01	002	White Pine	*Pinus strobus*	18"	Poor
TI-01	003	Norway Spruce	*Picea abies*	12"	Poor
TI-01	004	White Pine	*Pinus strobus*	8"	Poor
TI-01	005	Silver Maple	*Acer Saccharinum*	24"	Poor
TI-01	006	Elm	*Ulmus sp.*	24"	Poor
TI-01	007	Sugar Maple	*Acer saccharum*	24"	Fair
TI-01	008	Norway Maple	*Acer platanoides*	20.5"	Fair
TI-01	009	Norway Maple	*Acer platanoides*	17"	Fair
TI-01	010	Norway Maple	*Acer platanoides*	17.4"	Poor
TI-02	011	Sugar Maple	*Acer saccharum*	25.8"	Poor
TI-02	012	White Pine	*Pinus strobus*	24"	Fair
TI-02	013	Elm	*Ulmus sp.*	10.1"	Fair
TI-02	014	White Pine	*Pinus strobus*	14"	Fair
TI-02	015	White Pine	*Pinus strobus*	10.5"	Fair
TI-02	016	Elm	*Ulmus sp.*	13.8",5.5"	Fair
TI-02	017	Elm	*Ulmus sp.*	43.25"	Poor
TI-02	018	Apple	*Malus Sp.*	8"	Poor
TI-02	019	Red Pine	*Pinus resinosa*	16.5"	Poor
TI-02	020	Red Pine	*Pinus resinosa*	14"	Poor
TI-02	021	Red Pine	*Pinus resinosa*	13.7"	Poor
TI-02	022	Red Pine	*Pinus resinosa*	7.5"	Poor
TI-02	023	Red Pine	*Pinus resinosa*	6.4"	Poor
TI-02	024	Red Pine	*Pinus resinosa*	11.5"	Poor
TI-02	025	Elm	*Ulmus sp.*	14.3",12.5"	Fair
TI-02	026	Black Walnut	*Juglans nigra*	16"	Good
TI-03	027	Sugar Maple	*Acer saccharum*	22.7"	Fair
TI-03	028	Norway Maple	*Acer platanoides*	18.4"	Fair
TI-03	029	Norway Spruce	*Picea abies*	24"	Fair
TI-03	030	Norway Maple	*Acer platanoides*	9.7"	Fair
TI-03	031	Silver Maple	*Acer Saccharinum*	15.6"	Fair
TI-03	032	Norway Maple	*Acer platanoides*	10" Cluster	Fair
TI-03	033	Norway Maple	*Acer platanoides*	23"	Fair
TI-04	034	Japanese Maple	*Acer palmatum*	9.5"	Poor
TI-04	035	Norway Maple	*Acer platanoides*	30"	Poor
TI-04	036	Northern Catalpa	*Catalpa speciosa*	30"	Poor
TI-04	037	Sugar Maple	*Acer saccharum*	15"	Fair
TI-04	038	Sugar Maple	*Acer saccharum*	12"	Poor
TI-04	039	Norway Spruce	*Picea abies*	33.6"	Good
TI-04	040	Norway Maple	*Acer platanoides*	21.3"	Good

Sheet	Tree Id #	Common Name	Botanical Name	Size (DBH")	Condition
TI-04	041	Red Oak	*Quercus rubra*	18.7"	Good
TI-04	042	Red Oak	*Quercus rubra*	16"	Good
TI-04	043	Cherry	*Prunus sp.*	10.5"	Poor
TI-04	044	Cherry	*Prunus sp.*		Dead
TI-04	045	Swamp White Oak	*Quercus bicolor*	>8"	Good
TI-04	046	Swamp White Oak	*Quercus bicolor*	>8"	Good
TI-04	047	Arborvitae	*Thuja sp.*	>8"	Good
TI-05	048	Honey Locust	*Gleditsia tricanthos*	19.5"	Fair
TI-05	049	Honey Locust	*Gleditsia tricanthos*	13.5"	Fair
TI-05	050	Norway Maple	*Acer platanoides*	5"	Good
TI-05	051	Norway Maple	*Acer platanoides*	7"	Good
TI-05	052	Honey Locust	*Gleditsia tricanthos*	16"	Good
TI-05	053	Honey Locust	*Gleditsia tricanthos*	21.5"	Good
TI-05	054	Honey Locust	*Gleditsia tricanthos*	21.5"	Good
TI-05	055	Black Locust	*Robinia pseudoacacia*	40"	Fair
TI-05	056	Black Locust	*Robinia pseudoacacia*	43.25"	Fair
TI-05	057	Apple	*Malus Sp.*	13"	Good
TI-06	058	Honey Locust	*Gleditsia tricanthos*	20.5"	Good
TI-06	059	Honey Locust	*Gleditsia tricanthos*	19.7"	Fair
TI-06	060	Honey Locust	*Gleditsia tricanthos*	18.5"	Fair
TI-06	061	Elm	*Ulmus sp.*	15"	Good
TI-06	062	White Spruce	*Picea glauca*	15"	Poor
TI-06	063	Tulip Tree	*Liriodendron tulipifera*	>8"	Good
TI-06	064	Silver Maple	*Acer saccharinum*	36.5"	Fair
TI-06	065	Norway Spruce	*Picea abies*	12"	Fair
TI-06	066	Norway Spruce	*Picea abies*	22.25"	Fair
TI-06	067	Norway Spruce	*Picea abies*	19.5"	Fair
TI-06	068	Sycamore	*Platanus occidentalis*	40.7"	Fair
TI-06	069	Black Locust	*Robinia pseudoacacia*	37"	Good
TI-07	070	Honey Locust	*Gleditsia tricanthos*	21.2"	Good
TI-07	071	Japanese Maple	*Acer palmatum*	8"	Good
TI-07	072	Norway Maple	*Acer platanoides*	15.5"	Fair
TI-07	073	Bradford Pear	*Pyrus calleryana*	19.8"	Poor
TI-07	074	Honey Locust	*Gleditsia tricanthos*	16"	Fair
TI-07	075	Honey Locust	*Gleditsia tricanthos*	17"	Poor
TI-07	076	Bradford Pear	*Pyrus calleryana*	6.25"	Good
TI-07	077	Kentucky Coffee Tree	*Gymnocladis dioicus*	10.5"	Good
TI-07	078	Katsura Tree	*Cercidiphyllum japonicum*	14"	Good
TI-07	079	Honey Locust	*Gleditsia tricanthos*	18.7"	Poor
TI-07	080	Scarlet Oak	*Quercus coccinea*	16"	Poor

DENOTES TREE TO BE REMOVED, SEE PLANS FOR LOCATIONS

TREE INVENTORY NOTES

1. An existing tree survey was conducted by NYSDOT Landscape Architecture staff on 6/24/2026. Trees with a DBH of 8"or more were documented along Route 212 from Schoonmaker Lane to Rock City Road.

2. Tree locations on these drawings are presented with good accuracy, captured via GPS. However, they are not survey grade and are intended for general reference only, not for construction or property boundary applications.

3. The tree condition assessment was performed through visual observation and professional judgment, utilizing a scale of Good, Fair, Poor, and Dead. The criteria for each category are outlined below.

   Good: Trees in good condition exhibit a healthy and vigorous appearance with full foliage and strong, well-attached branches. Their trunks are free from significant damage or decay.

   Fair: Trees in fair condition show some signs of stress or age, with less dense foliage and some deadwood present. They may have minor trunk issues like small cracks or cavities, and may be overgrown with vines.

   Poor: Trees in poor condition display significant signs of decline, with sparse foliage and extensive deadwood. These trees have low vigor and are highly susceptible to further deterioration.

   Dead: Trees in dead condition show no signs of life and are no longer viable.

4.Some trees were not surveyed due to inaccessible or unsafe field conditions. Reasons for inaccessibility included, but were not limited to, dense vegetation, poison ivy, fencing or other physical barriers that prevented safe access.

5. Additional site visits will be required to record trees in areas where bridges are to be replaced.

NEW STREET TREE SPECIES LIST

Large Trees (Over 30')

Botanical Name	Common Name
Acer rubrum	Red Maple
Betula lenta	Sweet Birch
Celtis occidentalis	Common Hackberry
Gymnocladus dioicus	Kentucky Coffee Tree
Liquidambar styraciflua	Sweetgum
Nyssa sylvatica	Black Tupelo
Platanus Xacerifolia	London Plane Tree
Quercus bicolor	Swamp White Oak
Quercus rubra	Red Oak

Small Trees (Under 30'

Downy serviceberry	*Amelanchier arborea*
Shadblow serviceberry	*Amelanchier canadensis*
Eastern redbud	*Cercis canadensis*
Chokecherry	*Prunus virginiana*
Flowering dogwood	*Cornus florida*
Cockspur hawthorn	*Crataegus crus-galli*
Carolina silverbell	*Halesia carolina*

DRAFT
For preliminary discussion

PROJECT MANAGER
CHECK
DESIGN
CHECK
JOB MANAGER
DRAFTING
DESIGN SUPERVISOR

FILE NAME = 812220_TIN_01.dgn
DATE/TIME = 23-SEP-2026 13:33
USER = DOT/Matz

AFFIX SEAL: ON:	ALTERED BY: ON:

AS-BUILT REVISIONS
DESCRIPTION OF ALTERATIONS:

COUNTY: ULSTER REGION: 08

PIN 8122.20

BRIDGES

CULVERTS

ALL DIMENSIONS IN ft UNLESS OTHERWISE NOTED

Tree Inventory Notes

CONTRACT NUMBER

DRAWING NO. TIN-01

SHEET NO.

IT IS A VIOLATION OF LAW FOR ANY PERSON, UNLESS THEY ARE ACTING UNDER THE DIRECTION OF A LICENSED PROFESSIONAL ENGINEER, ARCHITECT, LANDSCAPE ARCHITECT, OR LAND SURVEYOR, TO ALTER AN ITEM IN ANY WAY. IF AN ITEM BEARING THE STAMP OF A LICENSED PROFESSIONAL IS ALTERED, THE ALTERING ENGINEER, ARCHITECT, LANDSCAPE ARCHITECT, OR LAND SURVEYOR SHALL STAMP THE DOCUMENT AND INCLUDE THE NOTATION "ALTERED BY" FOLLOWED BY THEIR SIGNATURE, THE DATE OF SUCH ALTERATION, AND A SPECIFIC DESCRIPTION OF THE ALTERATION.

NEW YORK STATE | Department of Transportation