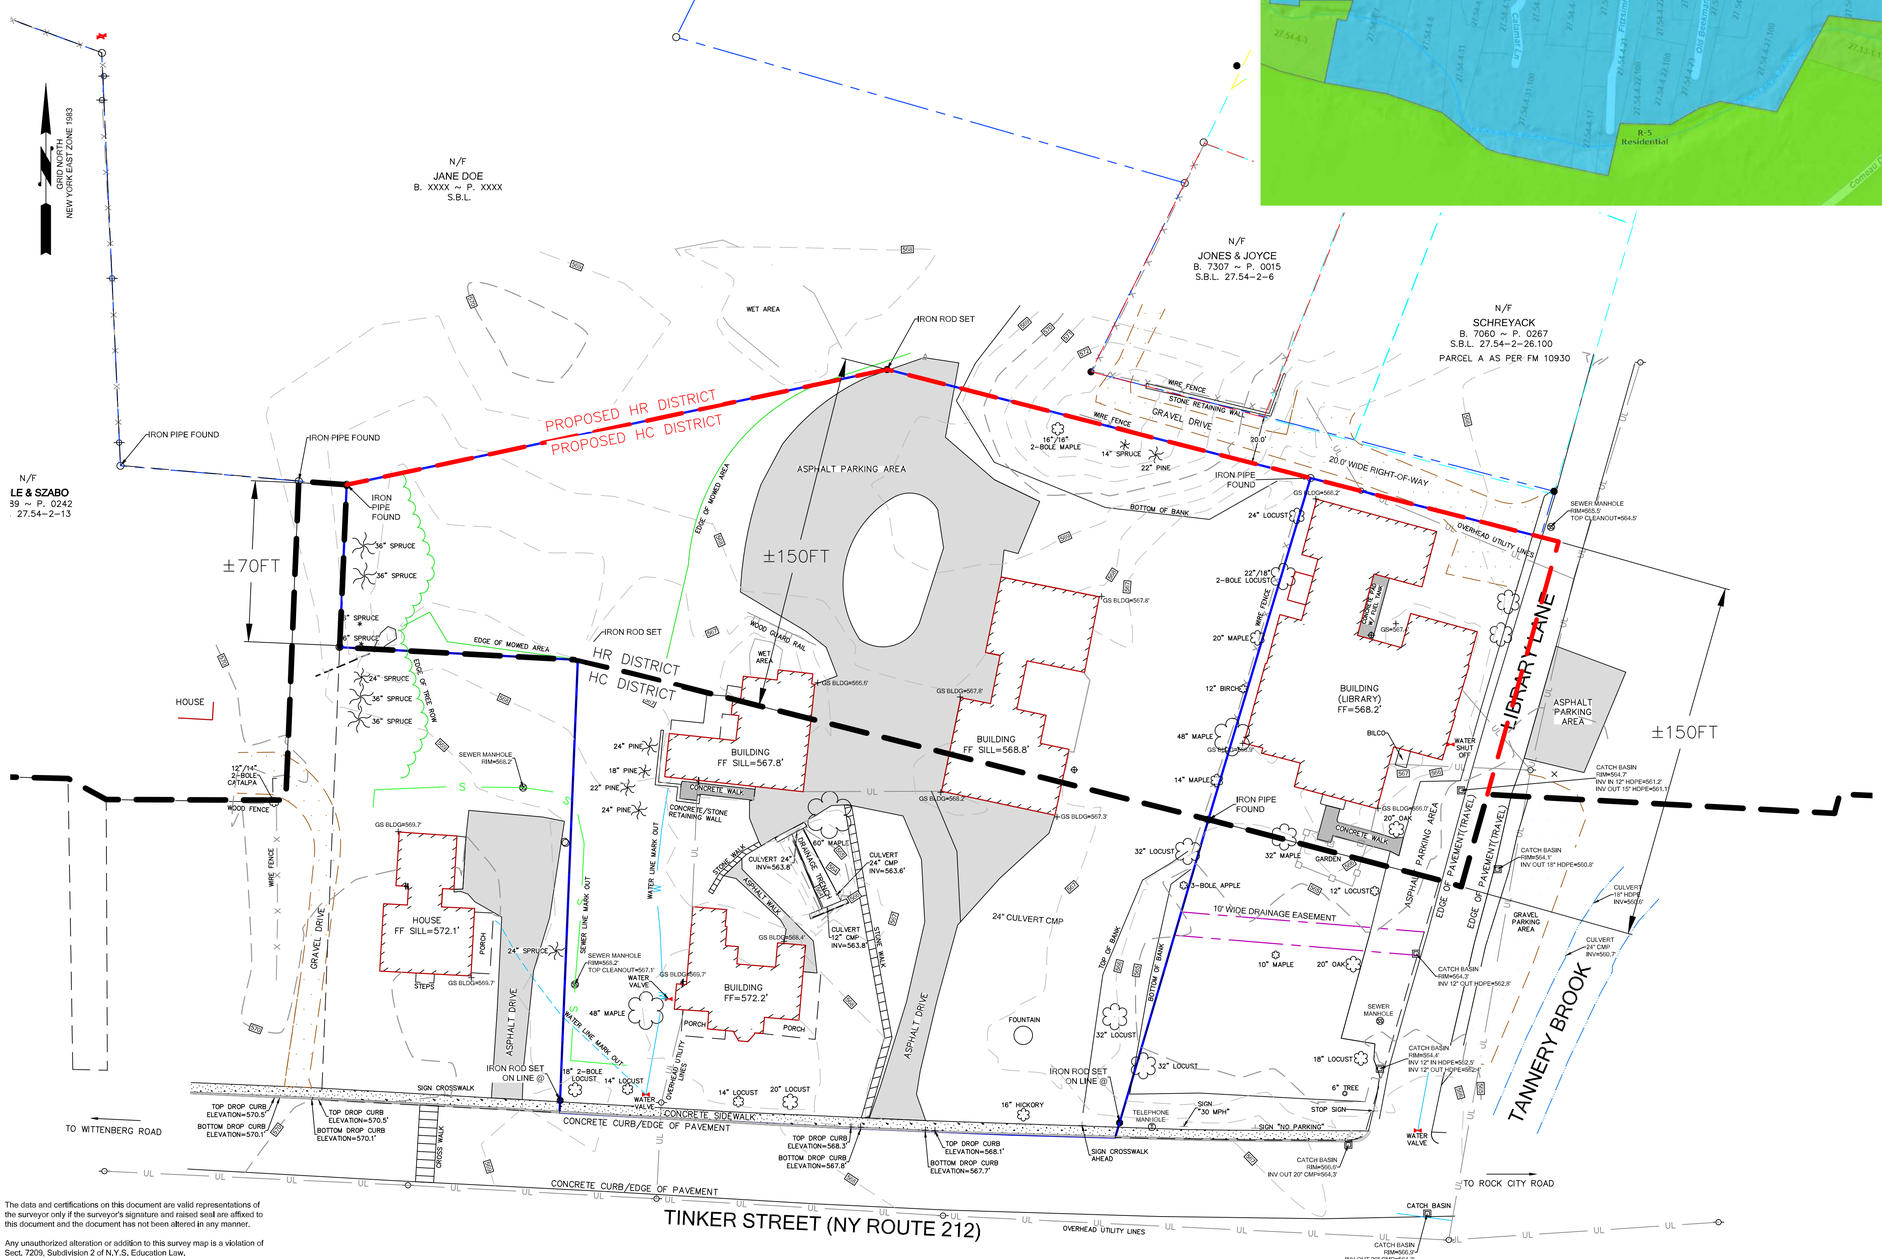

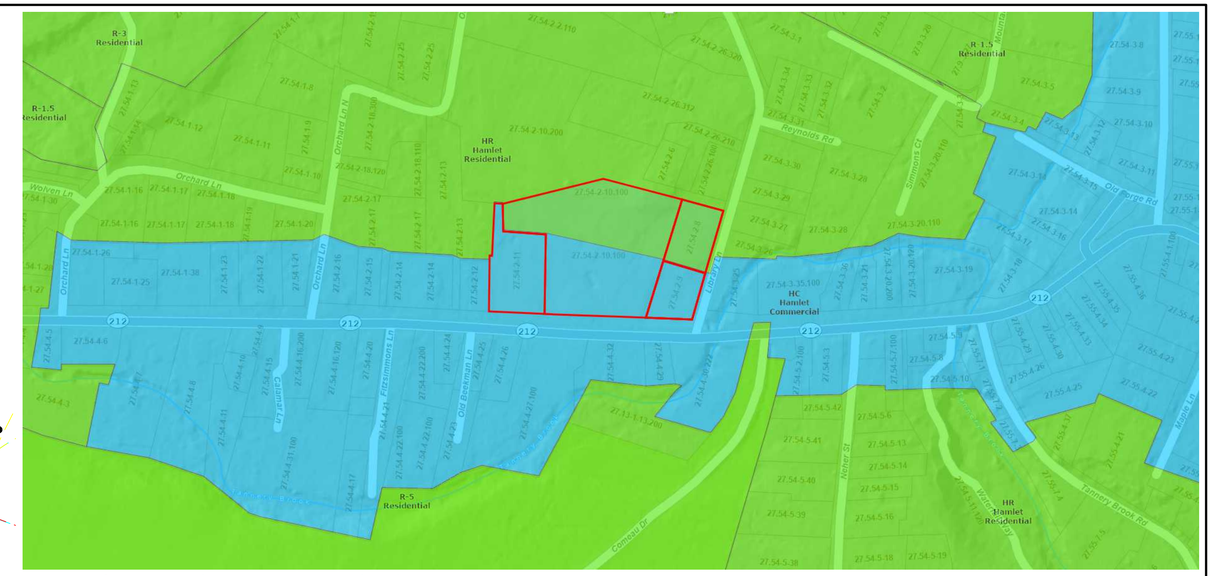

ZONING MAP
PER ULSTER COUNTY PARCEL VIEWER

ZONING MAP

SHOWING LANDS OF

LIZZIE VAN

TOWN OF WOODSTOCK
ULSTER COUNTY ~ NEW YORK

30 0 30 60 90

Scale: 1" = 30'

SEPTEMBER 15, 2025

MEDENBACH, EGGERS & CARR
CIVIL ENGINEERING & LAND SURVEYING, P.C.
STONE RIDGE, NEW YORK (845) 687-0047

Copyright August 26, 2025 by
Medenbach, Eggers & Carr Engineering & Surveying
Stone Ridge, New York
~ All Rights Reserved Under Law ~

The data and certifications on this document are valid representations of the surveyor only if the surveyor's signature and raised seal are affixed to this document and the document has not been altered in any manner.

Any unauthorized alteration or addition to this survey map is a violation of Sect. 7209, Subdivision 2 of N.Y.S. Education Law.

E23 047