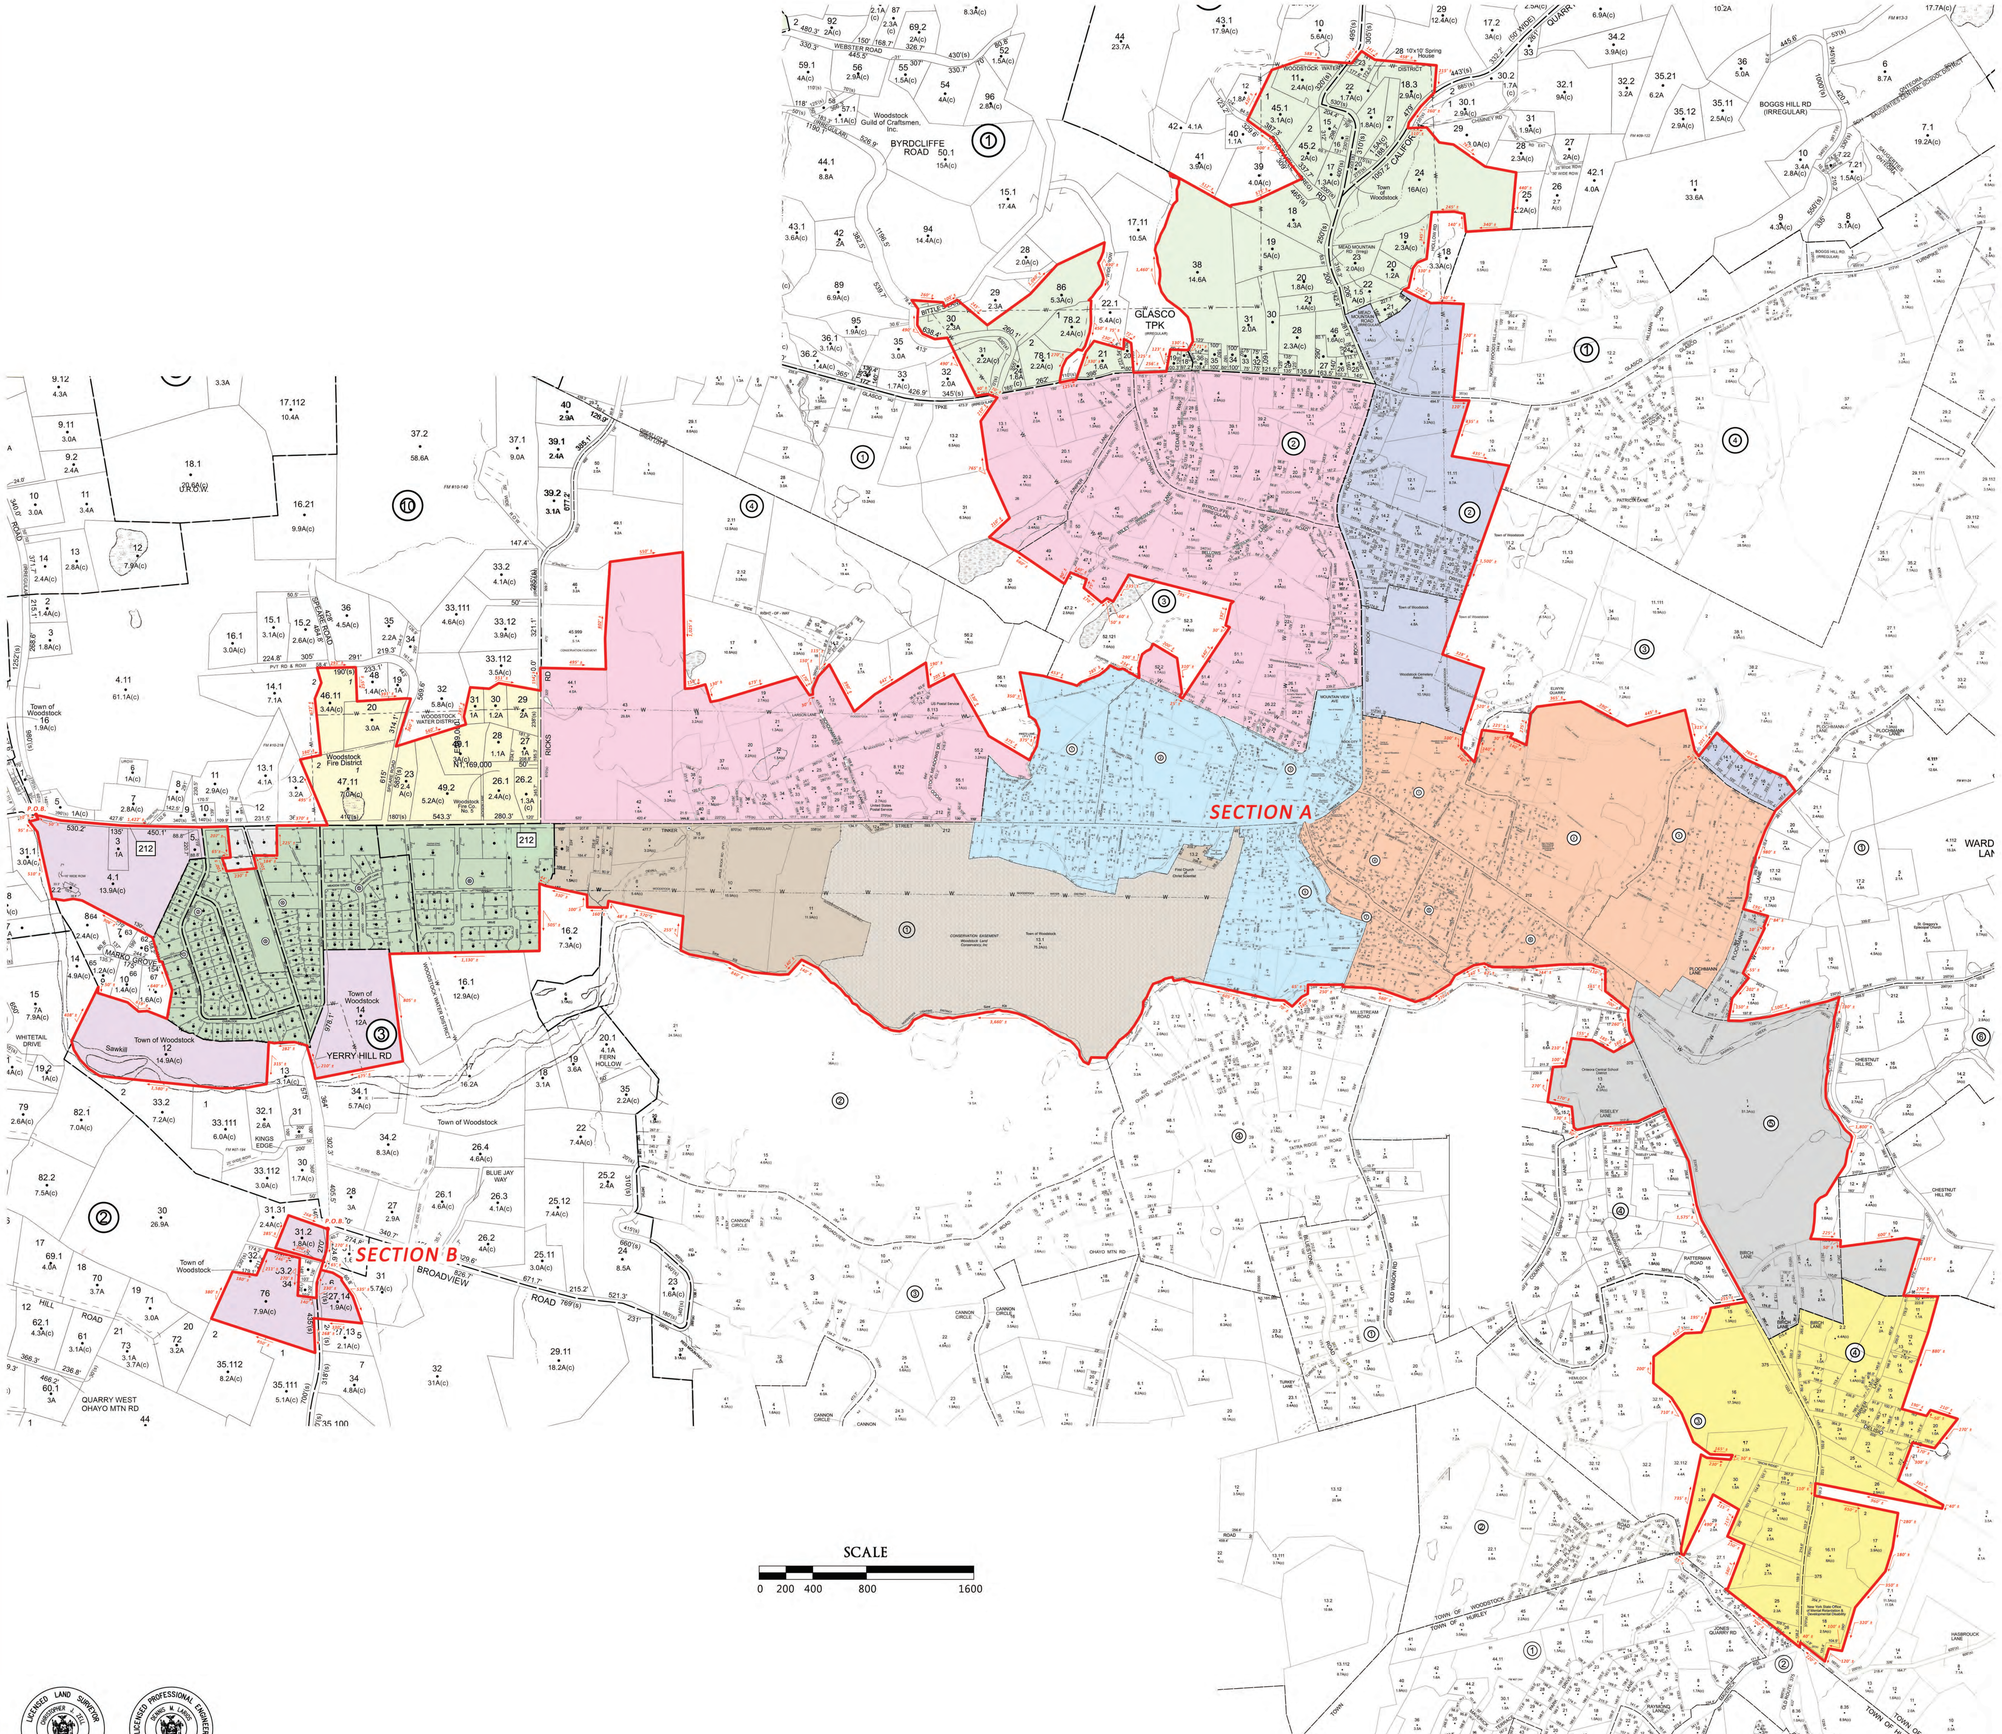

N

W E

S

LEGEND

- Section 26.002
- Section 26.004
- Section 26.060
- Section 27.001
- Section 27.009
- Section 27.010
- Section 27.013
- Section 27.014
- Section 27.018
- Section 27.054
- Section 27.055
- Woodstock Water District Boundary Line
- (5) Block Number
- Block Border line
- 35.2 Lot Number
- Pre-Existing Water District as denoted on Tax Maps prepared by Ulster County Real Property Tax Service Agency

NOTES:

1. *Sections, Blocks and Lots are refereed to Tax Maps prepared by Ulster County Real Property Tax Service Agency, Jack G. Reynolds, Director*
   Prepared for Ulster County Legislature, Kingston, New York

Said tax maps were prepared for tax administration Purposes only. Not intended for use in conveyance of land. Absolutely no accuracy or completeness guarantee is implied or intended. All information on this map is subject to such variations and corrections as might result from a complete title search and/or accurate field survey.

Map converted to arc/info digital format - September 1999
Map digitally converted - September 2005
By Weiler mapping, a division of James W. Sewall

MAP OF

WOODSTOCK WATER DISTRICT

TOWN OF WOODSTOCK · ULSTER COUNTY, NY

APRIL 29, 2014 · SCALE: AS SHOWN

LICENSED LAND SURVEYOR — STATE OF NEW YORK

LICENSED PROFESSIONAL ENGINEER — STATE OF NEW YORK

Unauthorized alteration or addition to a plan bearing a licensed engineer's seal is a violation of section 7209, subdivision 2, of the New York State Education Law.

BRINNIER and LARIOS, P.C.
Professional Engineers & Land Surveyors
67 Maiden Lane
Kingston, New York 12401

REVISED MAY 12, 2014 · REMOVED PARCEL FROM DISTRICT HME