
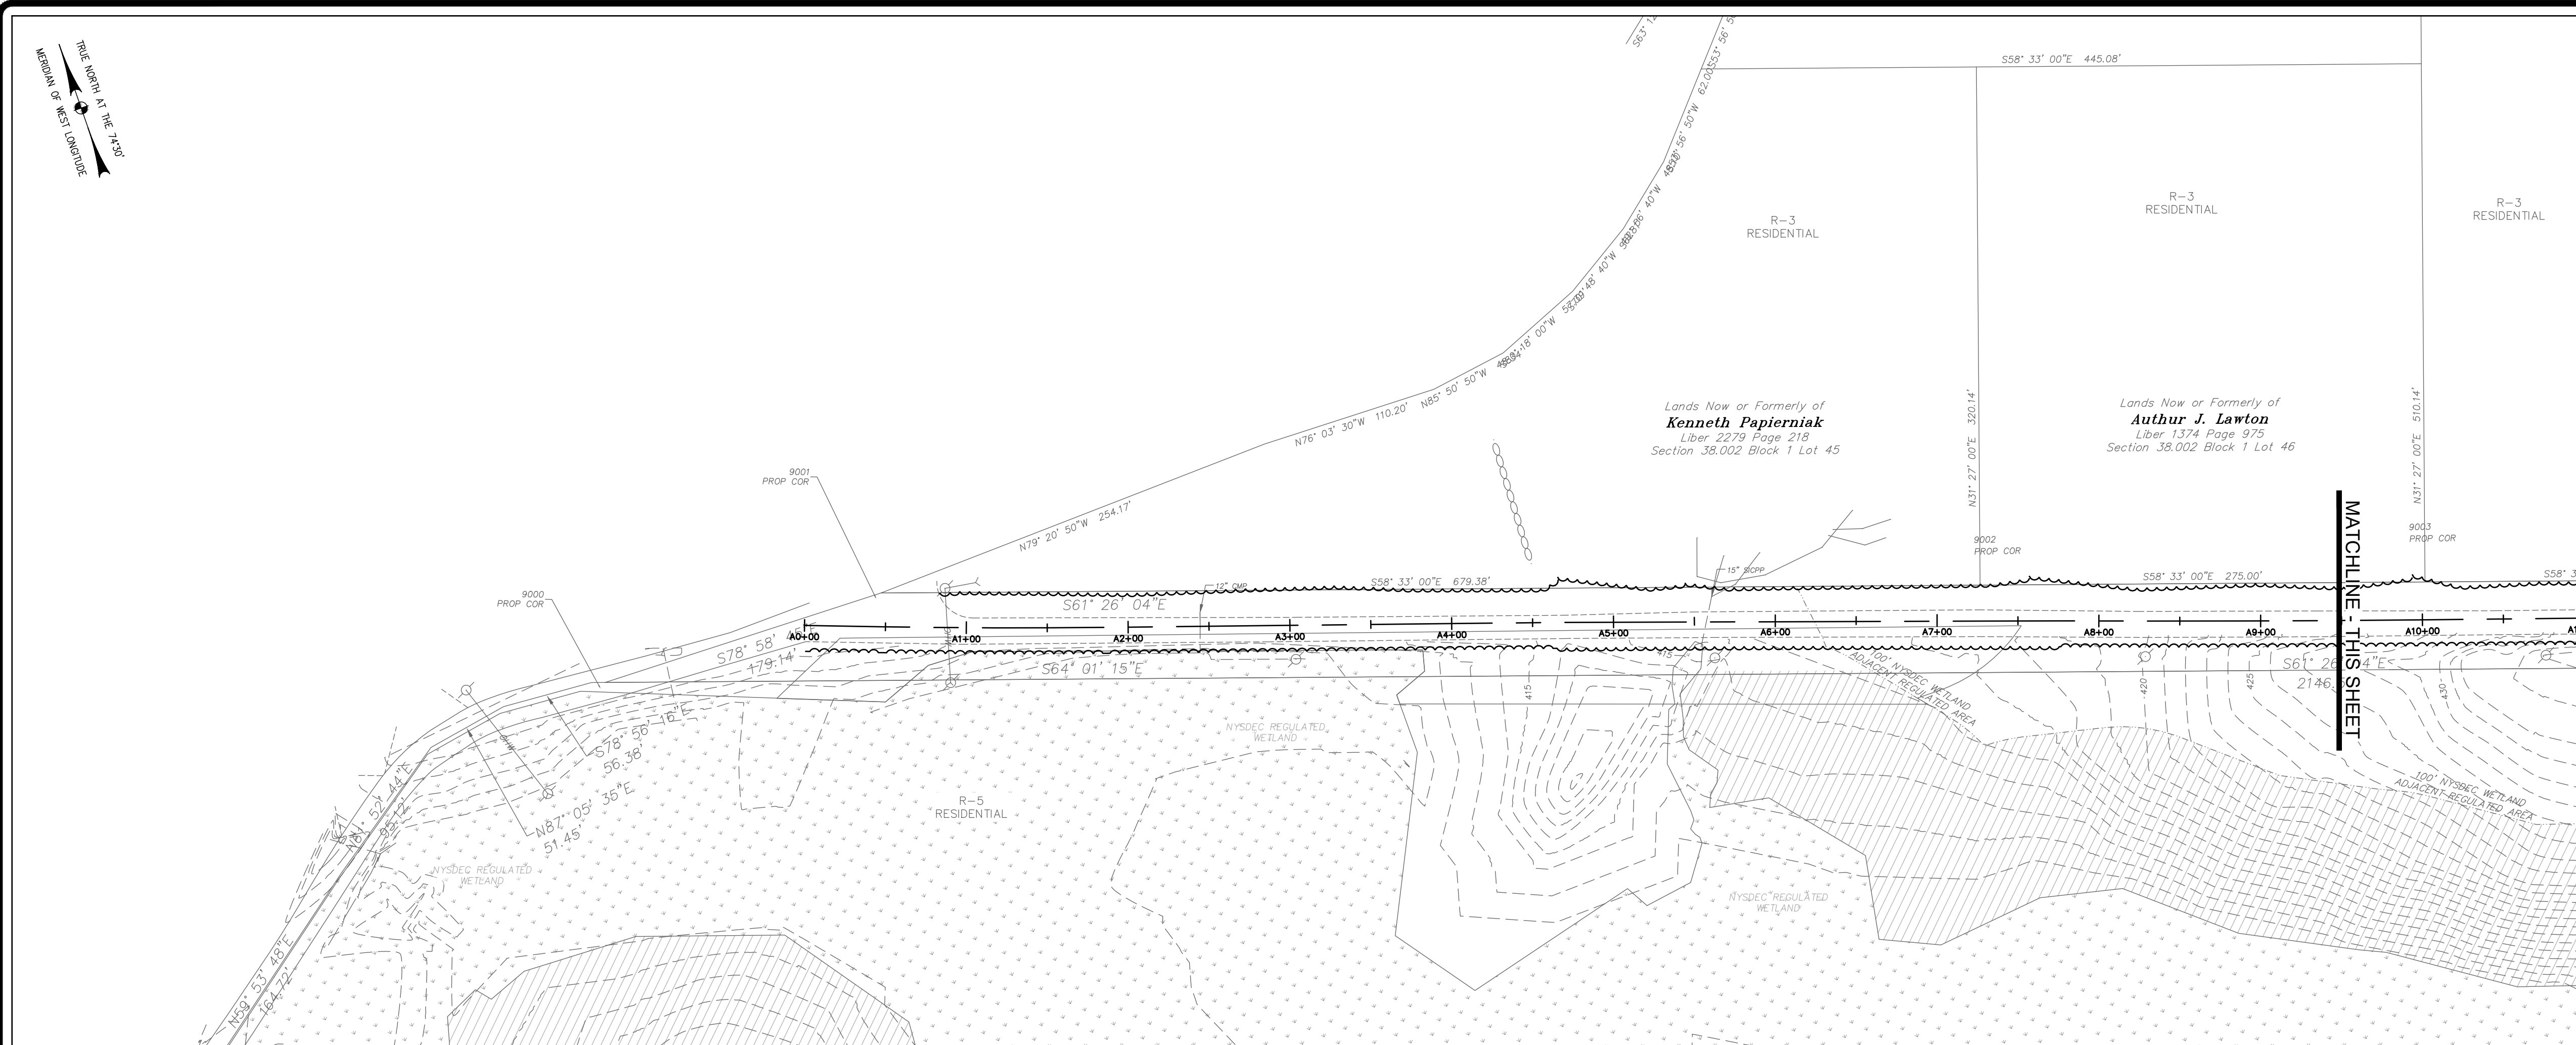
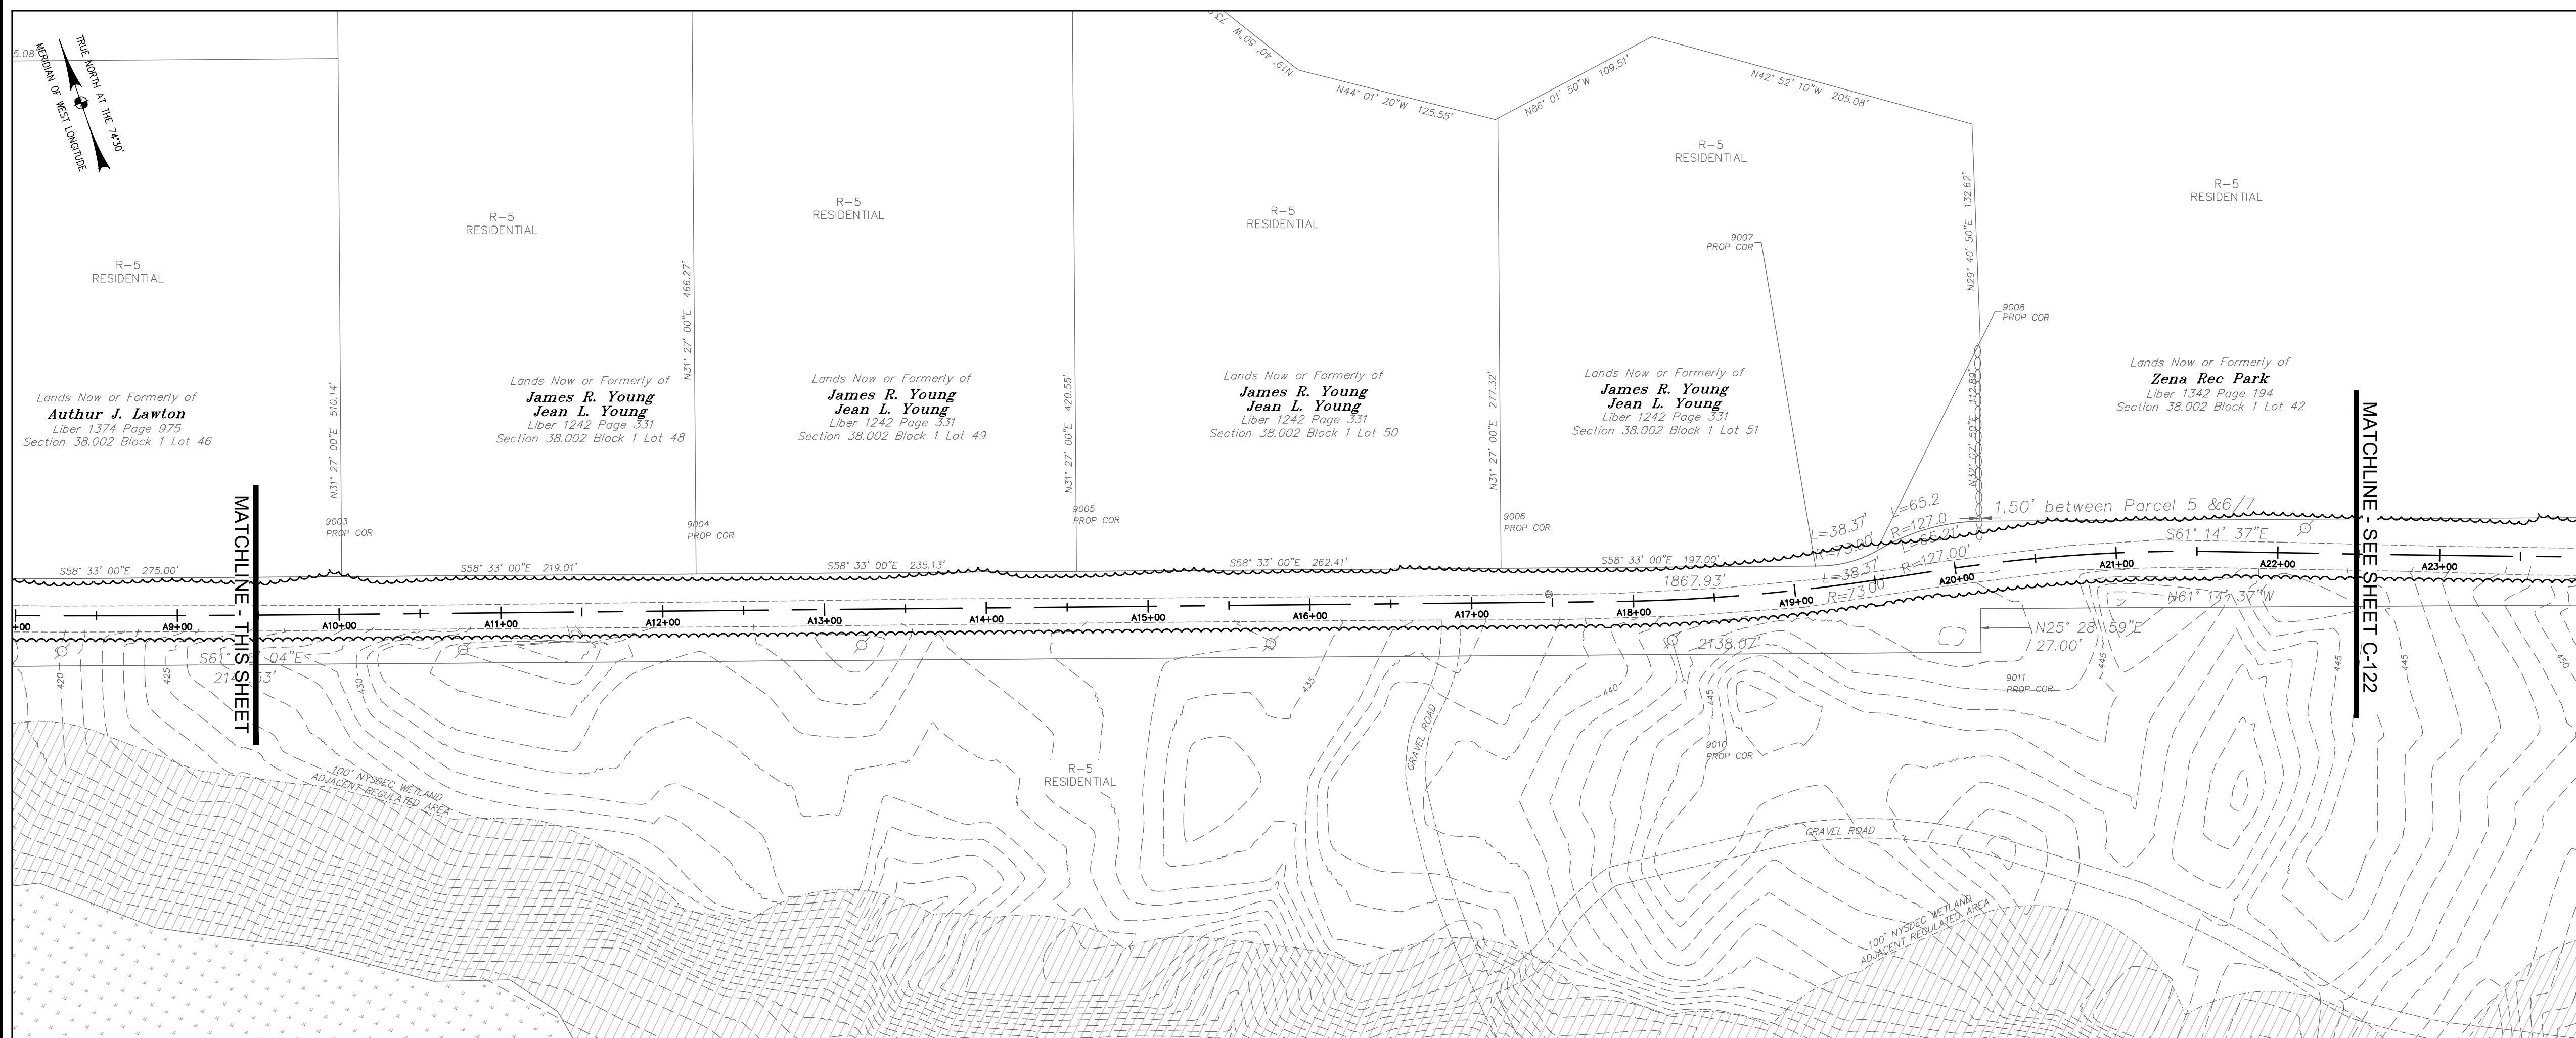


**ROADWAY STA. A 0+00 THRU STA. A 9+50**

SCALE: 1" = 60'


**ROADWAY STA. A 9+50 THRU STA. A 22+50**

SCALE: 1" = 60'

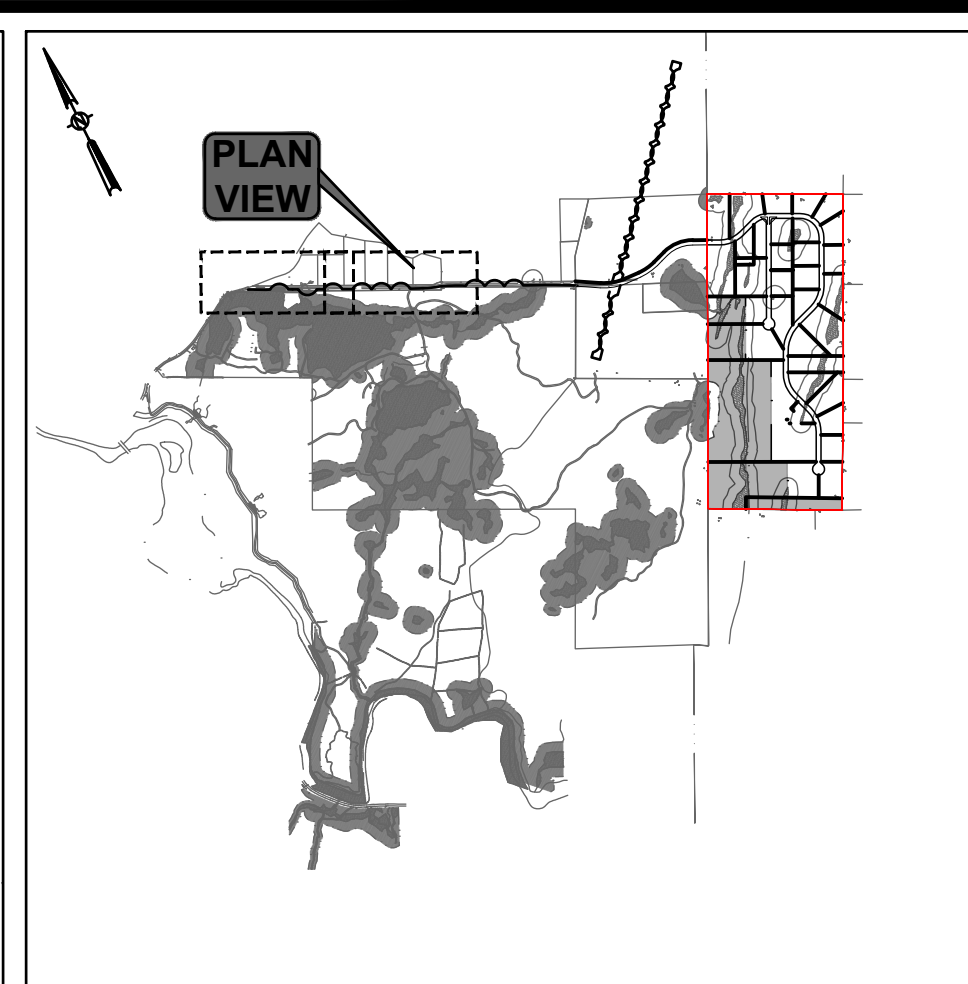

KEY PLAN

SCALE: 1" = 2000'

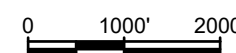

EXISTING CONDITIONS LEGEND:

- | | |
|--|---|
| | NO PHYSICAL BOUNDS |
| | PROPERTY LINE |
| | ADJACENT PROPERTY LINE |
| | EXISTING CONTOUR LINE |
| | EXISTING TREE LINE |
| | EXISTING WATERWAY |
| | EXISTING GRAVEL ROADWAY |
| | EXISTING UNDERGROUND STORM LINE |
| | EXISTING OVERHEAD WIRES |
| | EXISTING STONE WALL |
| | 100' USCOE WETLAND ADJACENT AREA |
| | USACOE REGULATED WETLANDS |
| | NYSDEC REGULATED WETLANDS |
| | 100' NYSDEC WETLAND ADJACENT REGULATED AREA |
| | EXISTING UTILITY POLE |

SUBDIVISION LEGEND:

- - - - - SETBACK LINE
 _____ PROPERTY LINE
 - - - - - RIGHT-OF-WAY (ROW) LINE
 - - - - - CONSERVATION EASEMENT LINE
 - - - - - STORMWATER MANAGEMENT EASEMENT LINE
 - - - - - ACCESS EASEMENT LINE

